DO NOT SCALE

COMMERCIAL IN CONFIDENCE

NOTES:

1. DIMENSIONS ARE IN MILLIMETERS UNLESS OTHERWISE STATED.
2. BACKGROUND SURVEY MAPPING BASED ON ORDNANCE SURVEY MAPPING SERIES G893 (D.O.S. 260) SHEETS 3 AND 6, EDITION 2 O.S.D. 1990 AND TRITAN SURVEYS 2006.
3. CO-ORDINATES ARE TO ST HELENA LOCAL GRID.
4. DRAWING TO BE READ IN CONJUNCTION WITH EMPLOYERS REQUIREMENTS AND REFERENCE DESIGN SPECIFICATIONS.

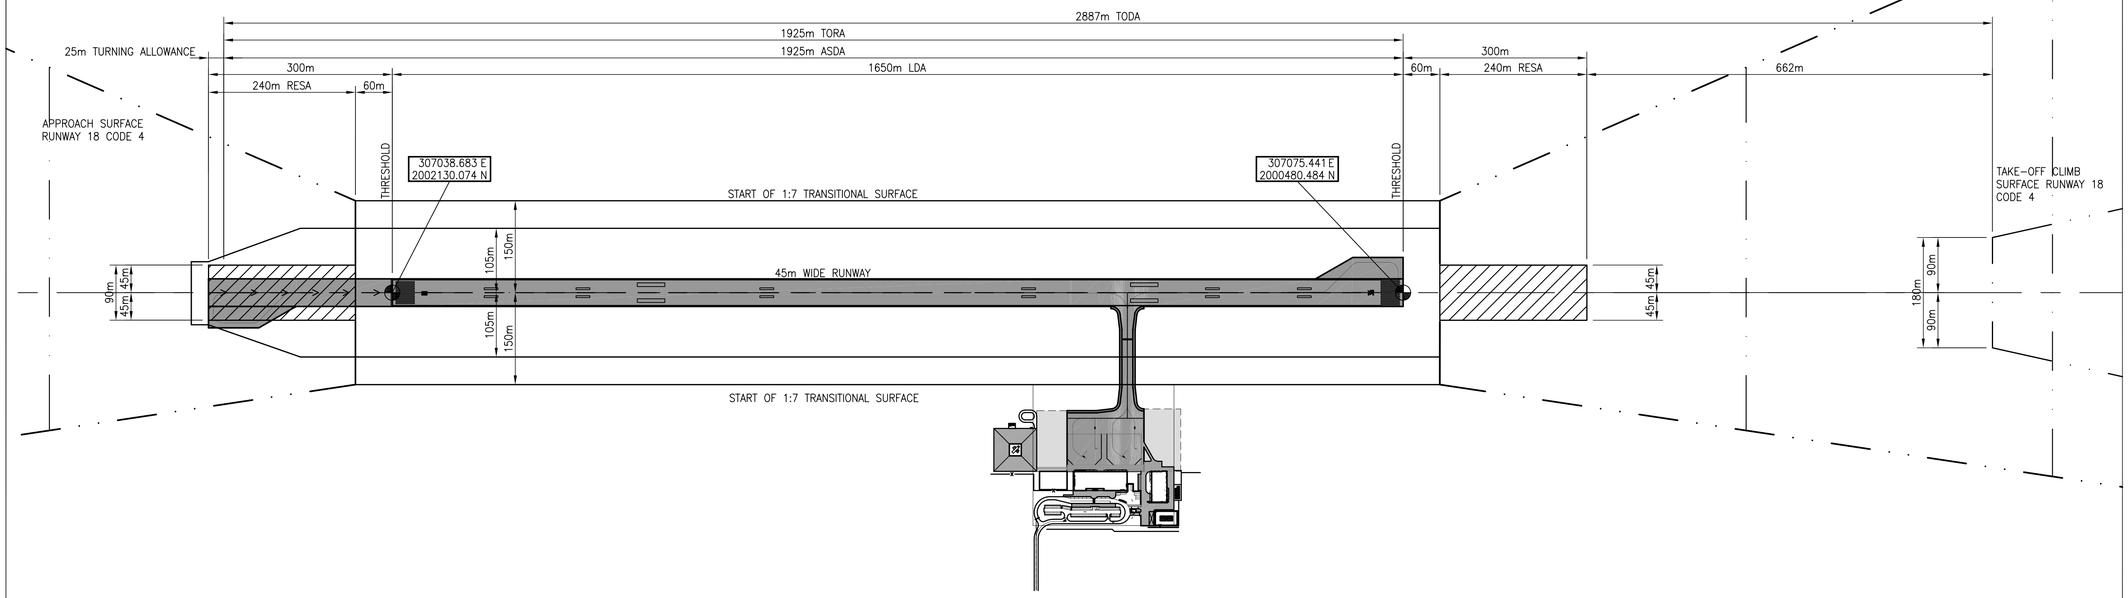

RUNWAY 18

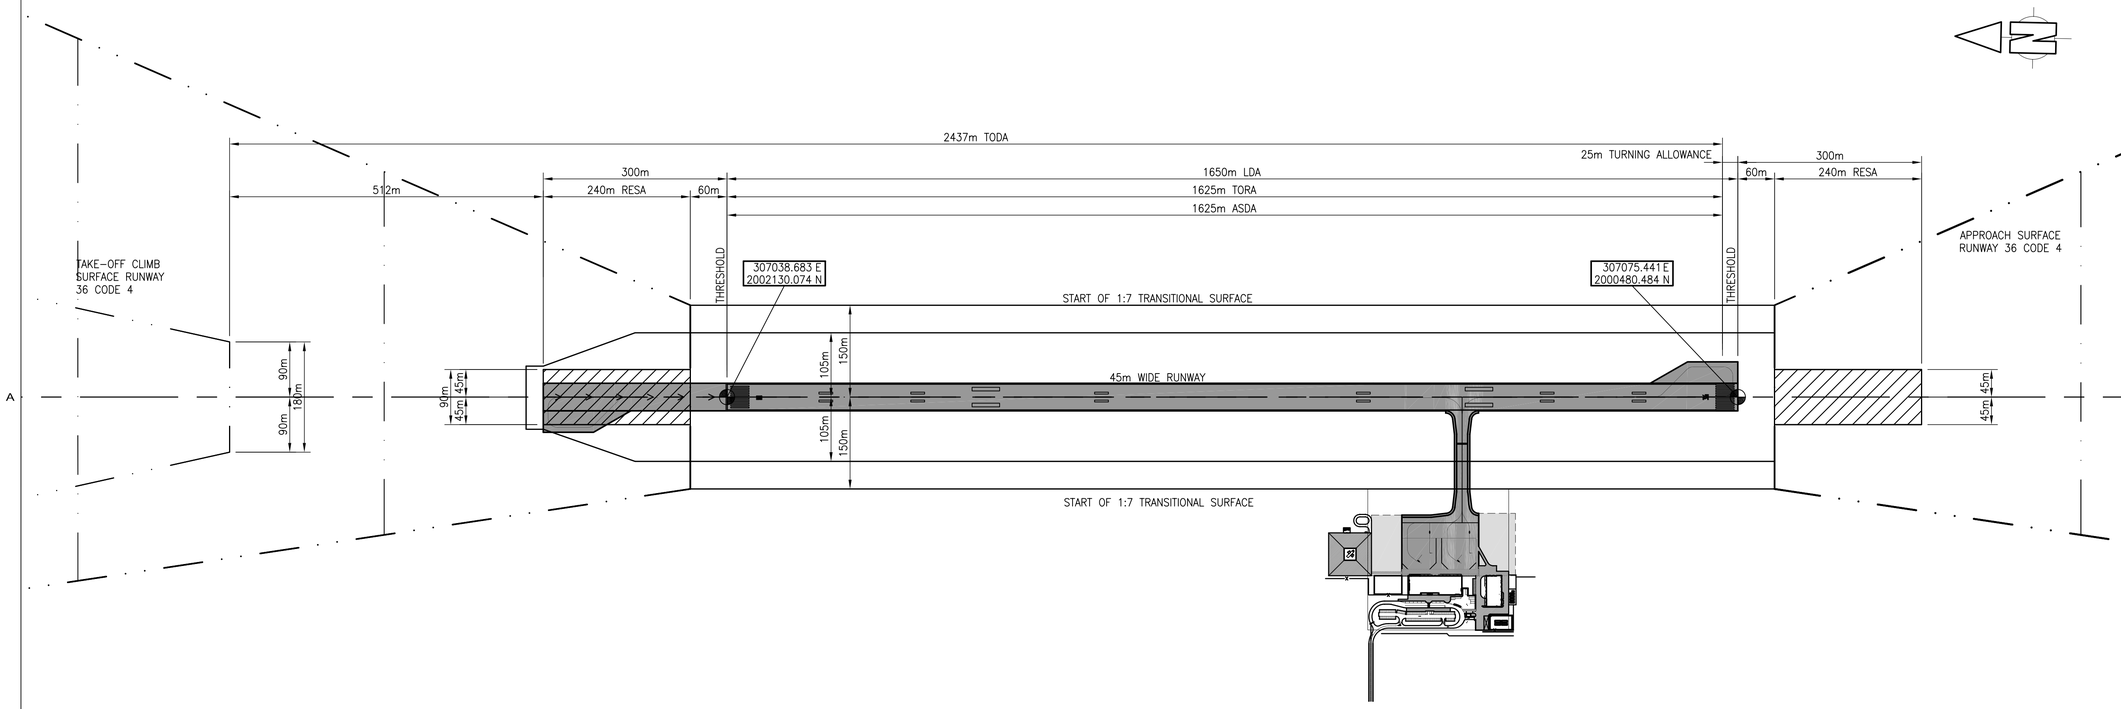

RUNWAY 36

0 10 Millimetres 150

Rev.	Description	By	Date	Chk'd	Auth
	Tender	-	2.5.07	RDJ	

Code	Purpose of issue	Rev	Date	Authorised

Client

DFID

Consultant

Atkins Limited ©
Consulting Engineers,
Woodcote Grove,
Ashley Road,
Epsom, Surrey, England,
KT18 5BW
ATKINS
www : http://www.atkinsglobal.com
Fax (01372) 740055
Tel. (01372) 726140

Project

St Helena Reference Design

Title

RUNWAY DECLARED DISTANCES

Scale at A1	Drawn	Checked	Authorised	Status
1:5000	BnH	JGJ	RDJ	T
	Date 14.03.07	Date 16.03.07	Date 2.5.07	

Drawing Number: 5048976 - CI - 01 - 1003

Rev: -

P:\GBEMF\Civil Infrastructure\Jobs\5048976 - ST HELENA REF DESIGN\09 Draw out\01 -Site\Home\Clout\5048976-CI-01-1003.dwg
May 01, 2007 - 5:26pm