


SECTION A
Scale 1:12500
1005

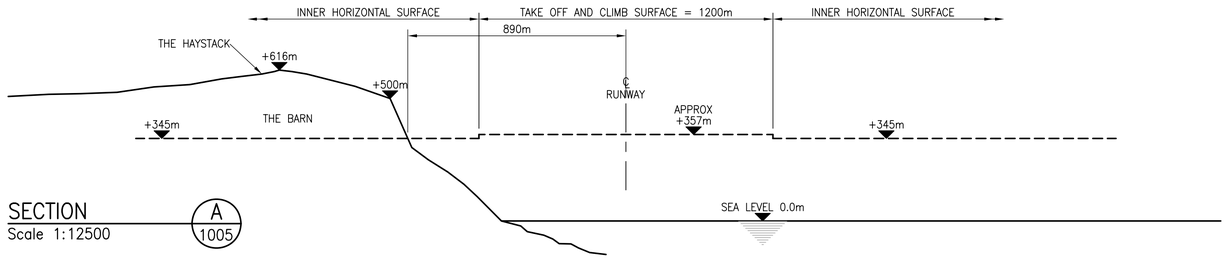


SECTION B
Scale 1:12500
1005




SECTION C
Scale 1:12500
1005

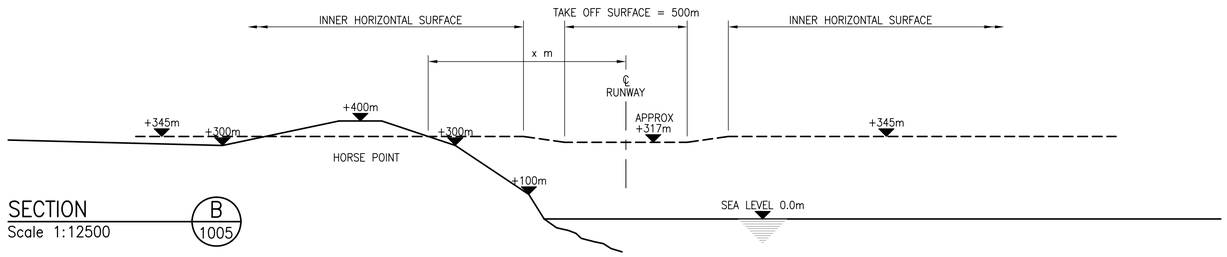


SECTION D
Scale 1:12500
1005

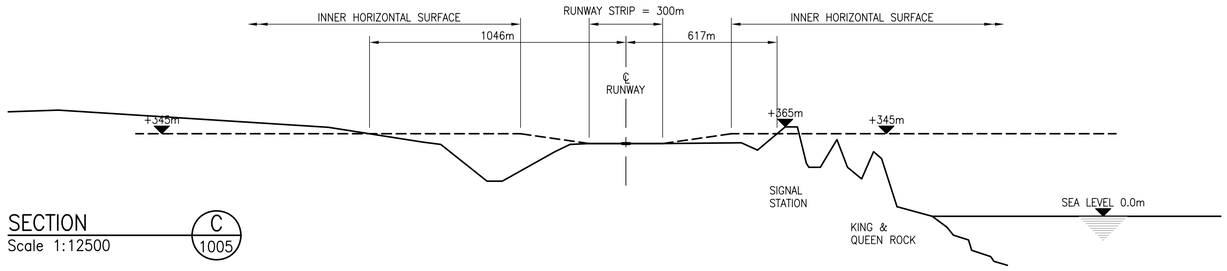


SECTION E
Scale 1:12500
1005

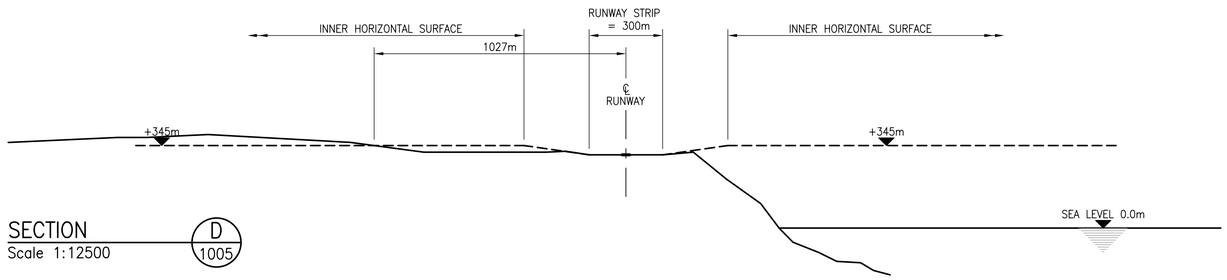


SECTION F
Scale 1:12500
1005

DO NOT SCALE

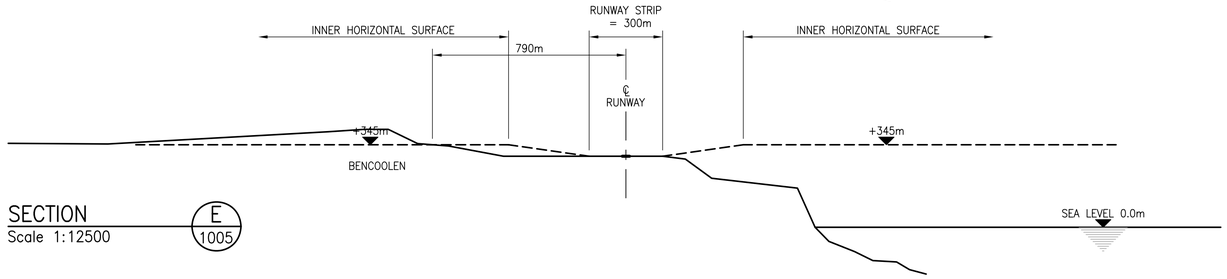COMMERCIAL IN CONFIDENCE

NOTES:

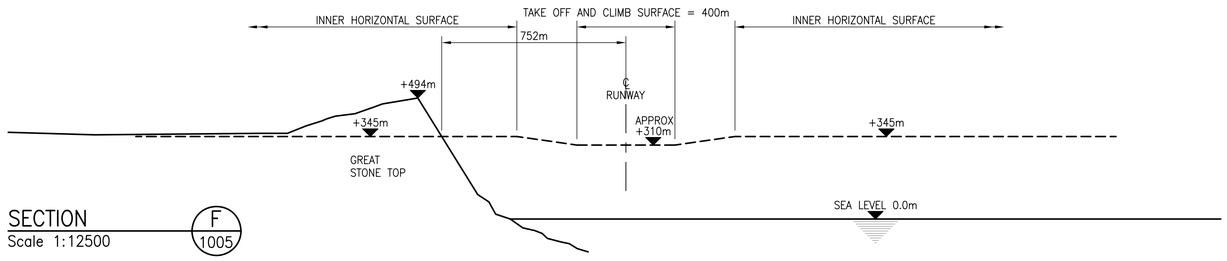1. DIMENSIONS ARE IN MILLIMETERS UNLESS OTHERWISE STATED.
2. BACKGROUND SURVEY MAPPING BASED ON ORDNANCE SURVEY MAPPING SERIES G893 (D.O.S. 260) SHEETS 3 AND 6, EDITION 2 O.S.D. 1990 AND TRITAN SURVEYS 2006.
3. CO-ORDINATES ARE TO ST HELENA LOCAL GRID.
4. DRAWING TO BE READ IN CONJUNCTION WITH EMPLOYERS REQUIREMENTS AND REFERENCE DESIGN SPECIFICATIONS.

| Rev. | Description | By | Date | Chk'd | Auth |
|---|---|---|---|---|---|
| | Tender | - | 2.5.07 | | RDJ |

| Code | Purpose of issue | Rev | Date | Authorised |
|---|---|---|---|---|

Client
DFID

Consultant
**Atkins Limited** ©
Consulting Engineers,
Woodcote Grove,
Ashley Road,
Epsom, Surrey, England,
KT18 5BW
ATKINS
www : http://www.atkinsglobal.com
Fax (01372) 740055
Tel. (01372) 726140

Project
St Helena Reference Design

Title
AIRPORT OBSTACLES AND LIMITING CLEARANCES FOR TAKE OFF-SECTIONS

| Scale at A1 | Drawn | Checked | Authorised | Status |
|---|---|---|---|---|
| 1:12500 | BnH | JGJ | RDJ | T |
| | Date 14.03.07 | Date 16.03.07 | Date 2.5.07 | |

Drawing Number
5048976 - CI - 01 - 1006

Rev
-

0 10 Millimetres 150