DO NOT SCALE

COMMERCIAL IN CONFIDENCE

FOR GENERAL NOTES AND LEGEND REFER TO DRG. No. 5048976-CI-01-1010

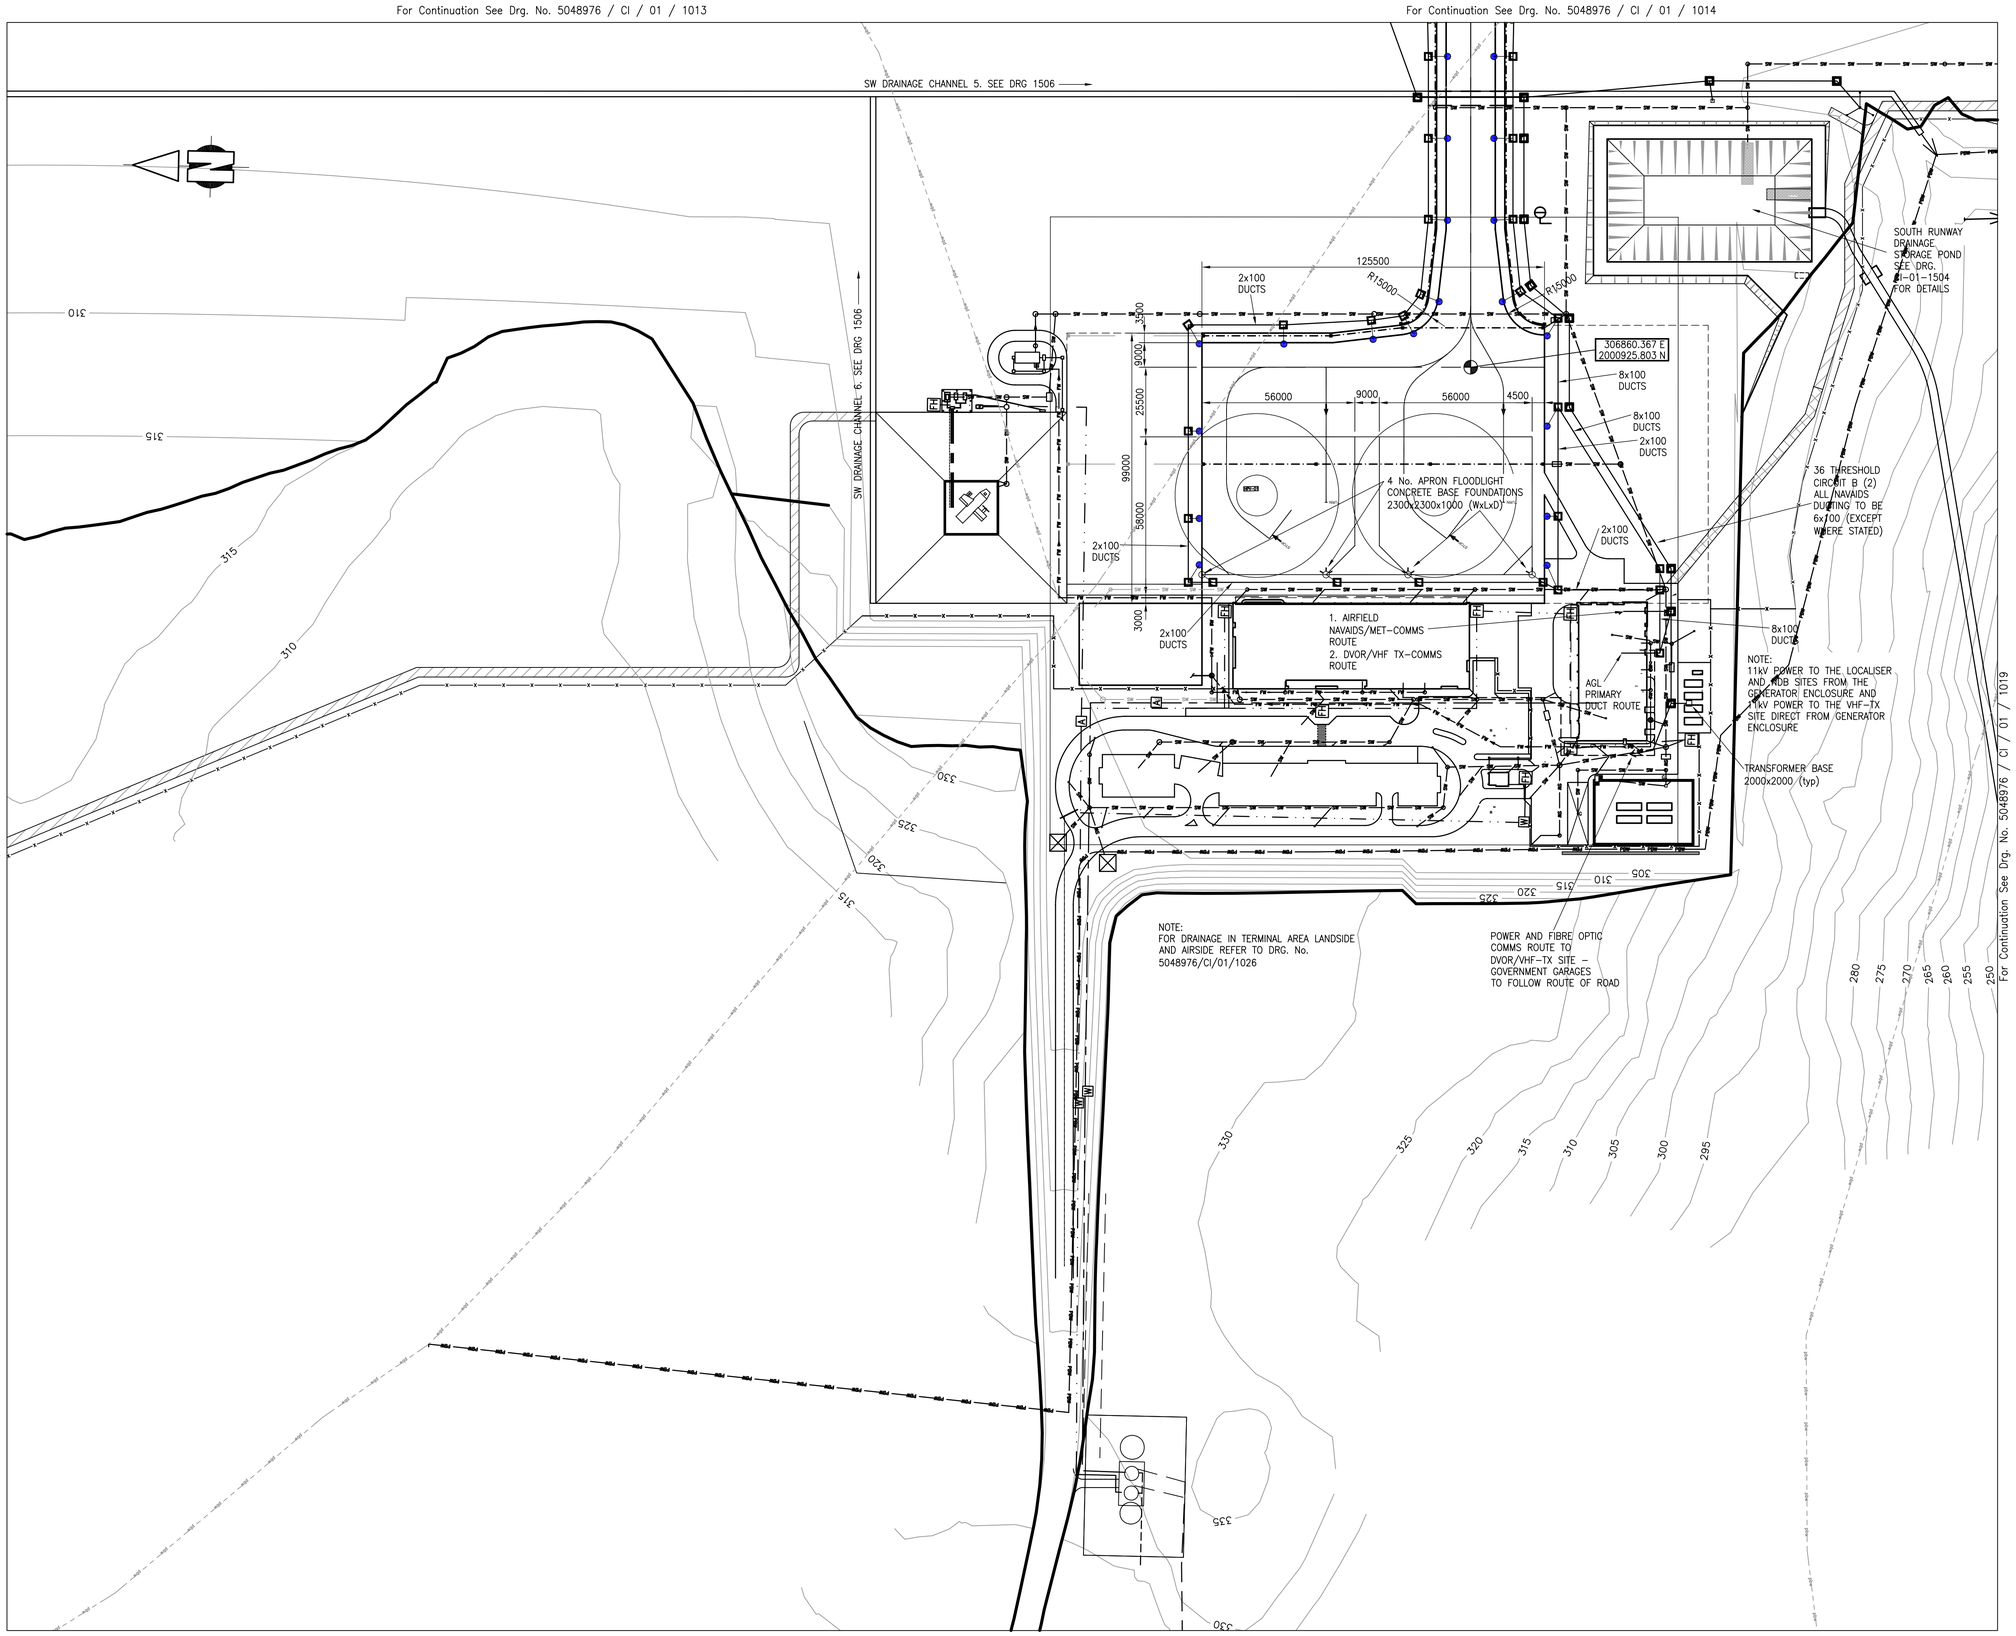

0 10 Millimetres 150

Rev.	Description	By	Date	Chk'd	Auth
A	TENDER ISSUE	KT	2.5.07	TJM	RDJ

Code	Purpose of issue	Rev	Date	Authorised
	Tender	A	2.5.07	RDJ
	Review and Pricing	-	9.3.07	RDJ

Client

DFID

Consultant

Atkins Limited ©
Consulting Engineers,
Woodcote Grove,
Ashley Road,
Epsom, Surrey, England,
KT18 5BW
ATKINS
www : http://www.atkinsglobal.com
Fax (01372) 740055
Tel. (01372) 726140

Project

St Helena Reference Design

Title

Airfield General Arrangement

Sheet 8

Scale at A1	Drawn	Checked	Authorised	Status
1:1000	BnH	GW	RDJ	T
	Date Feb 07	Date 8.3.07	Date 9.3.07	

Drawing Number: 5048976 - CI - 01 - 1018

Rev: A

P:\GBEMF\Civil Infrastructure\Jobs\5048976 - ST HELENA REF DESIGN\09 Draw out\01 -Site\Home\Clout\5048976-CI-01-1018.dwg
May 02, 2007 - 9:50am