DO NOT SCALE

COMMERCIAL IN CONFIDENCE

FOR GENERAL NOTES AND LEGEND REFER TO DRG. No. 5048976-CI-01-1010

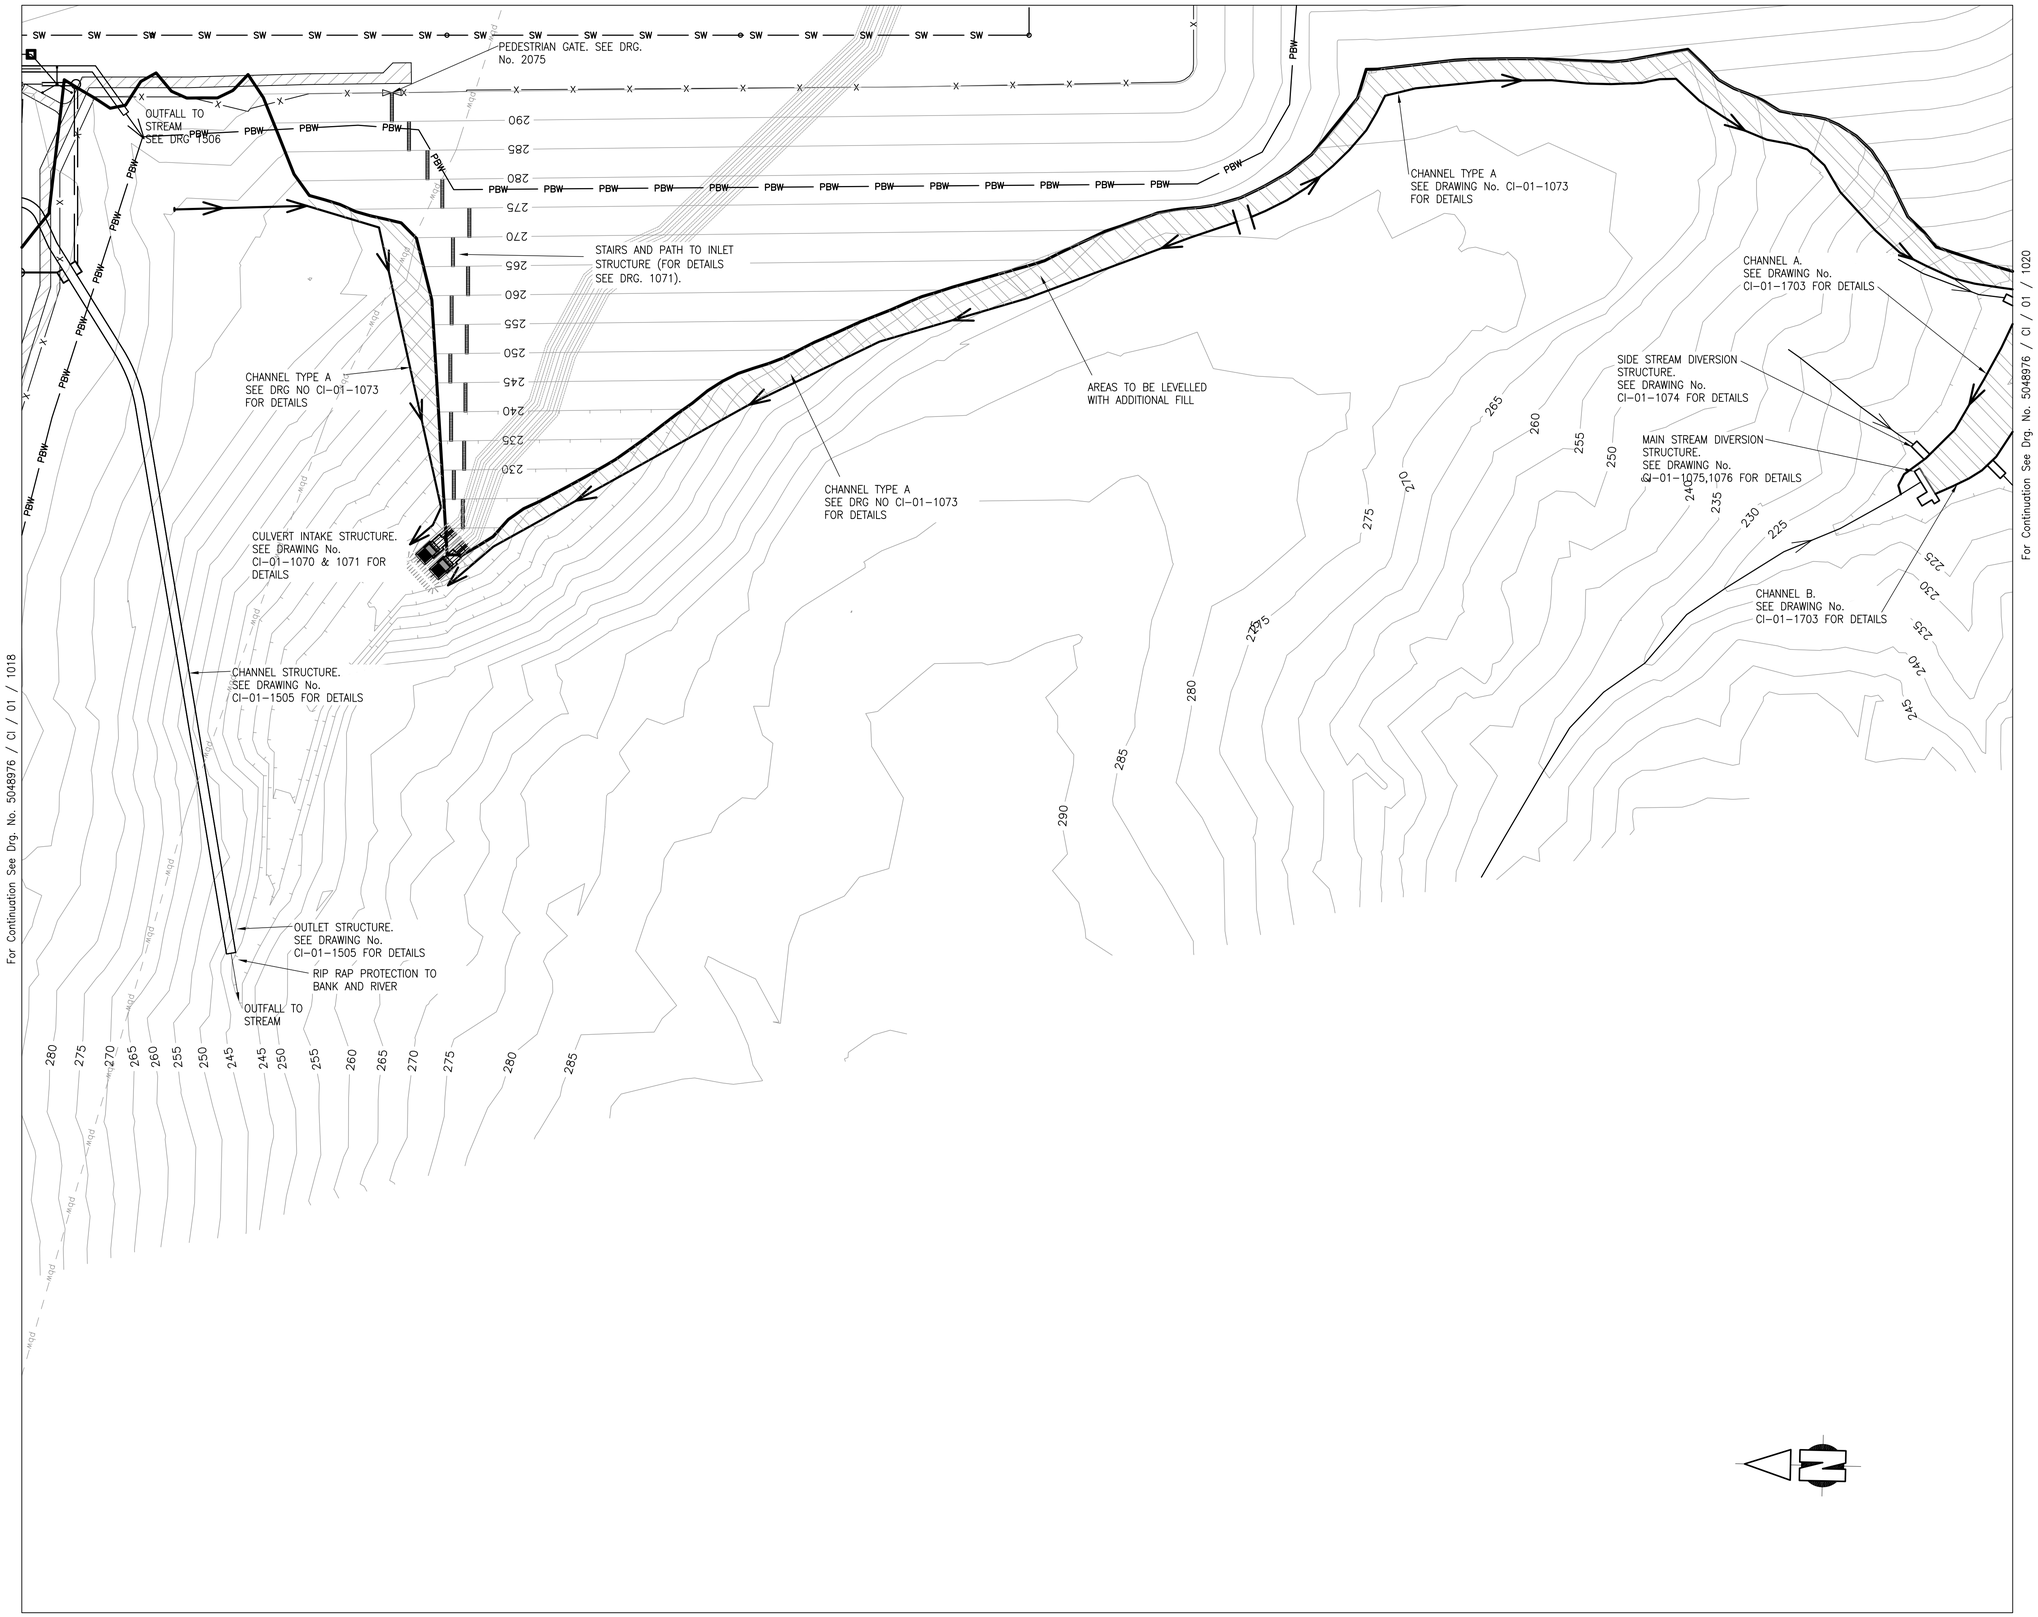

0 10 Millimetres 150

Rev.	Description	By	Date	Chk'd	Auth
C	MINOR REVISIONS	KJS	4.5.07	TJM	RDJ
B	TENDER ISSUE	KT	2.5.07	TJM	RDJ
A	MINOR REVISIONS	BnH	9.3.07	GW	RDJ

Code	Purpose of issue	Rev	Date	Authorised
	TENDER	C	02.05.07	RDJ
	Tender	B	2.5.07	RDJ
	Review & Pricing	-	26/01/07	RDJ

Client

DFID

Consultant

Atkins Limited ©

Consulting Engineers,
Woodcote Grove,
Ashley Road,
Epsom, Surrey, England,
KT18 5BW

ATKINS
www : http://www.atkinsglobal.com
Fax (01372) 740055
Tel. (01372) 726140

Project

St Helena Reference Design

Title

Airfield General Arrangement

Sheet 9

Scale at A1	Drawn	Checked	Authorised	Status
1:1000	BnH	JW	RDJ	T
	Date 26/01/07	Date 26/01/07	Date 26/01/07	

Drawing Number: 5048976 - CI - 01 - 1019

Rev: C

P:\GBEMF\Civil Infrastructure\Jobs\5048976 - ST HELENA REF DESIGN\09 Draw out\01 -Site\Home\Clout\5048976-CI-01-1019.dwg
May 04, 2007 - 2:23pm