DO NOT SCALE

COMMERCIAL IN CONFIDENCE

FOR GENERAL NOTES AND LEGEND REFER TO DRG. No. 5048976-CI-01-1010

For Continuation See Drg. No. 5048976 / CI / 01 / 1015

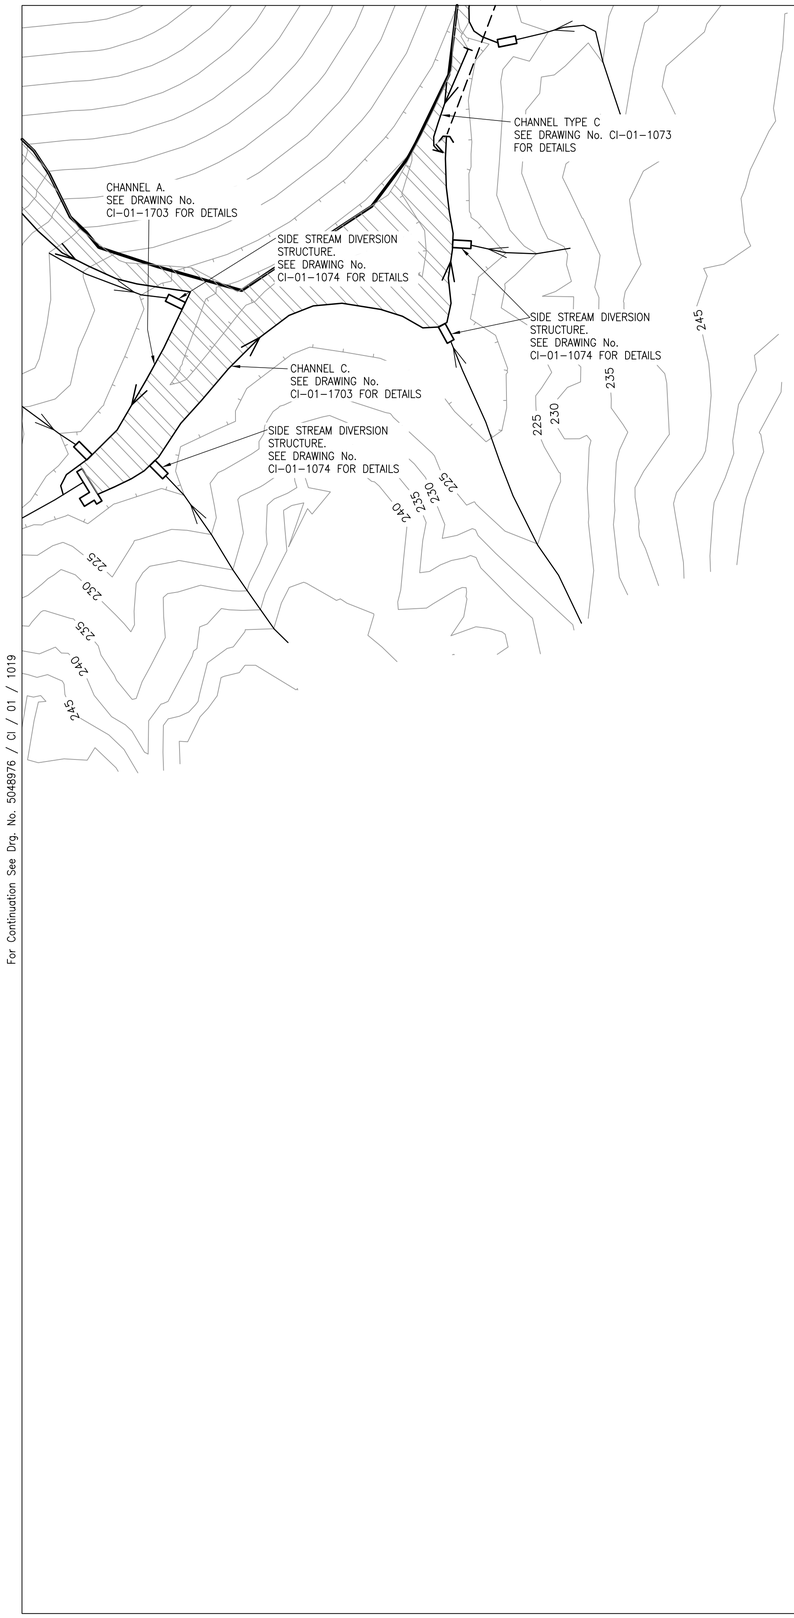

For Continuation See Drg. No. 5048976 / CI / 01 / 1019

0 10 Millimetres 150

Rev.	Description	By	Date	Chk'd	Auth
B	TENDER ISSUE	KT	2.5.07	TJM	RDJ
A	MINOR REVISIONS	BnH	9.3.07	GW	RDJ

Code	Purpose of issue	Rev	Date	Authorised
	Tender	B	2.5.07	RDJ
	Review & Pricing	-	26/01/07	RDJ

Client

DFID

Consultant
Atkins Limited ©
Consulting Engineers,
Woodcote Grove,
Ashley Road,
Epsom, Surrey, England,
KT18 5BW
ATKINS
www : http://www.atkinsglobal.com
Fax (01372) 740055
Tel. (01372) 726140

Project

St Helena Reference Design

Title

Airfield General Arrangement

Sheet 10

Scale at A1	Drawn	Checked	Authorised	Status
1:1000	BnH	JW	RDJ	T
	Date 26/01/07	Date 26/01/07	Date 26/01/07	

Drawing Number: 5048976 - CI - 01 - 1020

Rev: B

P:\GBEMF\Civil Infrastructure\Jobs\5048976 - ST HELENA REF DESIGN\09 Draw out\01 -Site\Home\Clout\5048976-CI-01-1020.dwg
May 02, 2007 - 9:57am