DO NOT SCALE

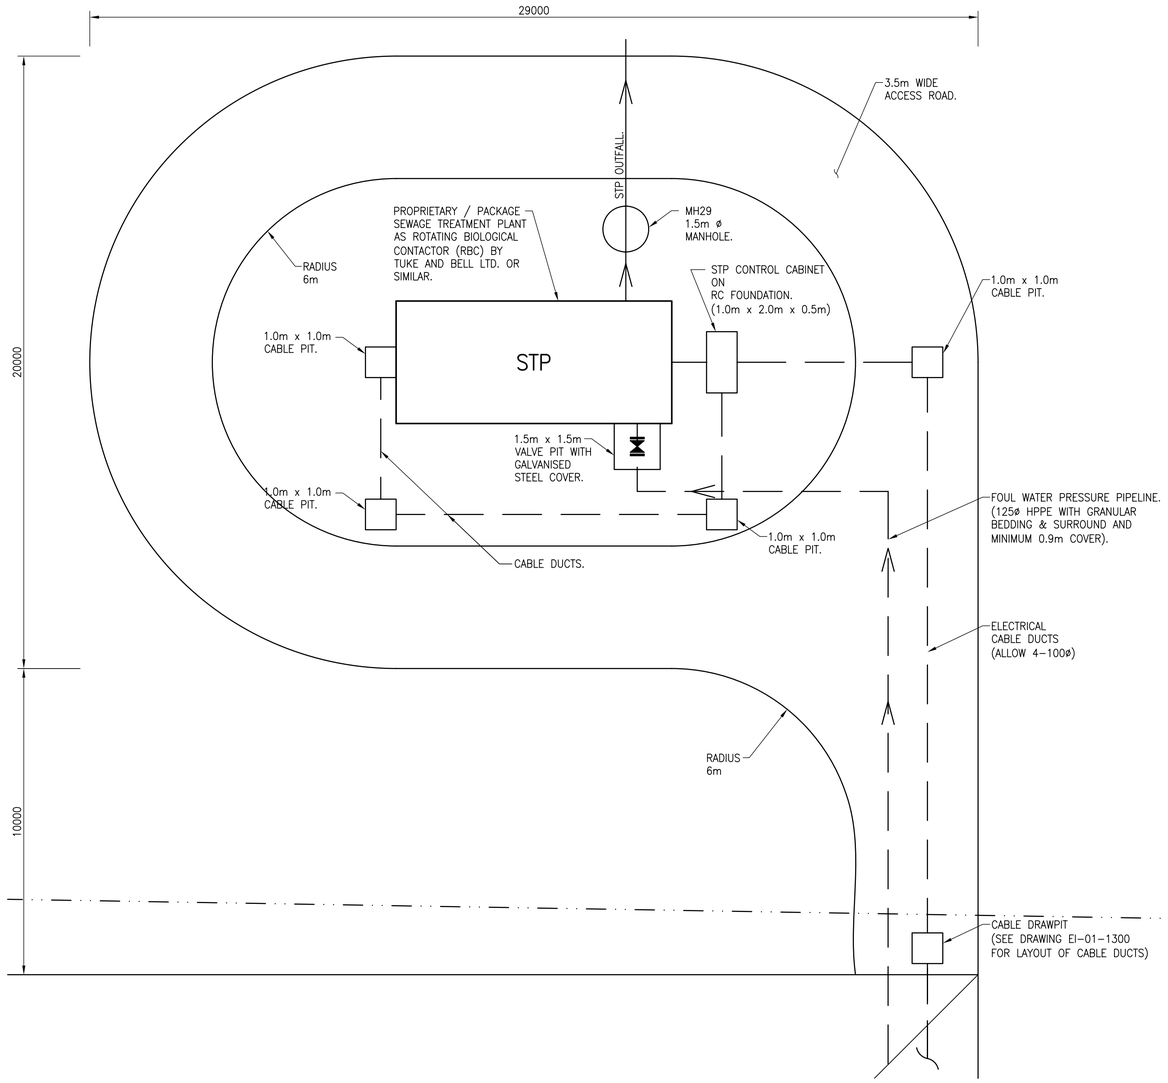

PROPOSED STP LAYOUT

SCALE 1:100

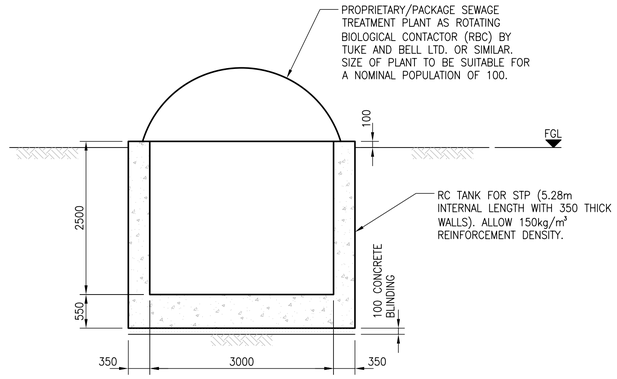

RC TANK FOR STP

SCALE 1:50

COMMERCIAL IN CONFIDENCE

NOTES:

1. DIMENSIONS ARE IN MILLIMETERS UNLESS OTHERWISE STATED.
2. REFERENCE DESIGN DRAWINGS TO BE READ IN CONJUNCTION WITH EMPLOYER'S REQUIREMENTS AND REFERERENCE DESIGN SPECIFICATIONS.
3. SPECIFIED PRODUCTS SHALL BE OR EQUAL APPROVED.
4. CONCRETE GRADES TO BS8500
   REINFORCED CONCRETE GRADE: RC40
   MASS CONCRETE GRADE: GEN3
   BLINDING CONCRETE GRADE: GEN1
5. HIGH YIELD REINFORCEMENT WITH YIELD STRENGTH OF 460N/mm².
6. FOR LOCATION OF STP SEE DRAWING No. 5048976 – CI –01 – 1026)

DRAINAGE LEGEND

MH — MANHOLE (SEE DRAWING No. 5048976 – CI – 01 – 2052)

Rev.	Description	By	Date	Chk'd	Auth
A	TENDER ISSUE	KT	2.5.07	TJM	RDJ

Code	Purpose of issue	Rev	Date	Authorised
	Tender	A	27.03.07	RDJ
	Review and Pricing	-	09.03.07	RDJ

Client

DFID

Consultant
Atkins Limited ©
Consulting Engineers,
Woodcote Grove,
Ashley Road,
Epsom, Surrey, England,
KT18 5BW
ATKINS
www : http://www.atkinsglobal.com
Fax (01372) 740055
Tel. (01372) 726140

Project

St Helena Reference Design

Title

Sewage Treatment Plant Layout

Scale at A1	Drawn	Checked	Authorised	Status
1:100	RH	JAW	RDJ	T
	Date 19.02.07	Date 09.03.07	Date 09.03.07	

Drawing Number: 5048976 - CI - 01 - 1029

Rev: A

0 10 Millimetres 150

P:\GBEMF\Civil Infrastructure\Jobs\5048976 – ST HELENA REF DESIGN\09 Draw out\01 –Site\Home\Clout\5048976–CI–01–1029.dwg
May 02, 2007 – 10:56am