DO NOT SCALE

COMMERCIAL IN CONFIDENCE

NOTES:

1. DIMENSIONS ARE IN MILLIMETERS UNLESS OTHERWISE STATED.
2. REFERENCE DESIGN DRAWINGS TO BE READ IN CONJUNCTION WITH EMPLOYER'S REQUIREMENTS AND REFERERENCE DESIGN SPECIFICATIONS.
3. SPECIFIED PRODUCTS SHALL BE OR EQUAL APPROVED.
4. CONCRETE GRADES TO BS8500
   REINFORCED CONCRETE GRADE: RC40
   MASS CONCRETE GRADE: GEN3
   BLINDING CONCRETE GRADE: GEN1
5. HIGH YIELD REINFORCEMENT WITH YIELD STRENGTH OF 460N/mm².

DRAWING REFERENCE:

CI-01-1026 AIRFIELD GENERAL ARRANGEMENT
CI-01-1045 WATER SUPPLY

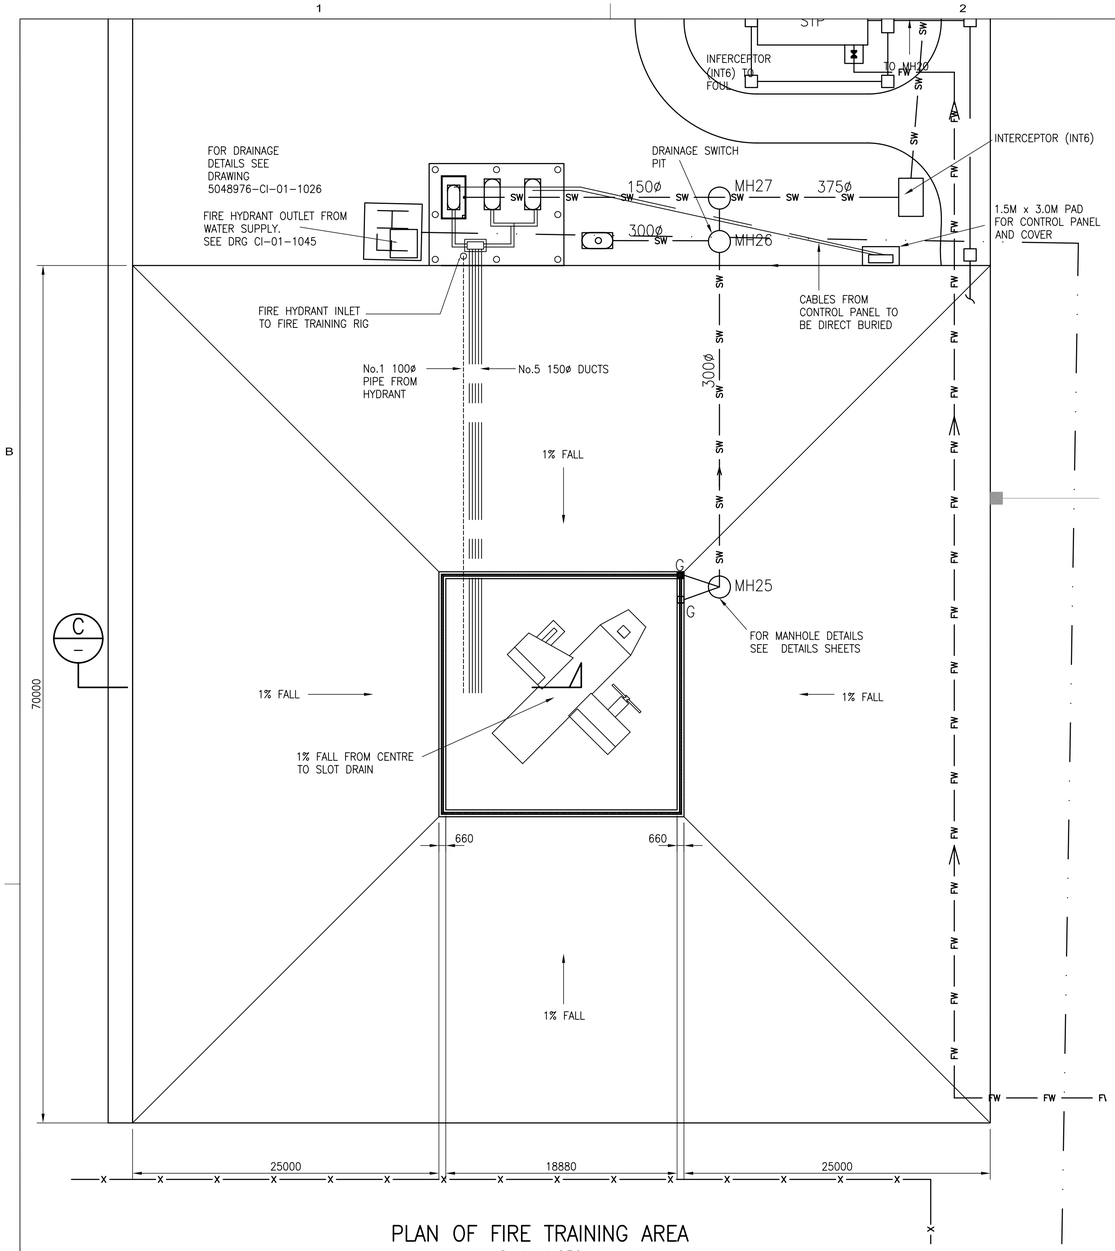

PLAN OF FIRE TRAINING AREA
Scale 1:250

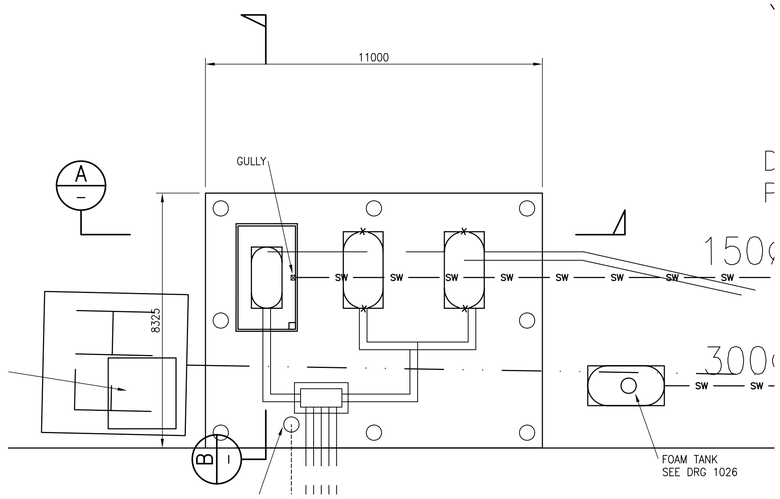

PLAN ON TANK STORAGE PAD
Scale 1:100

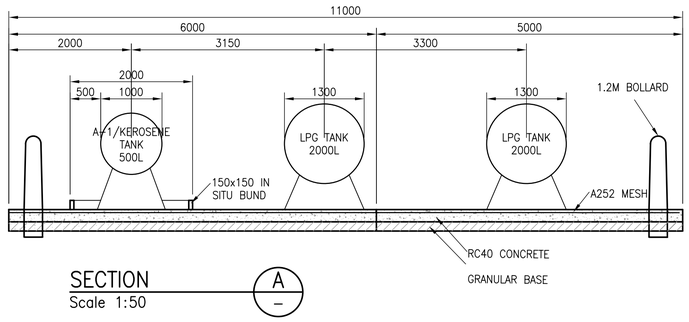

SECTION A
Scale 1:50

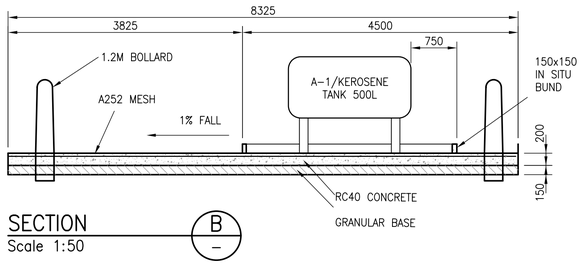

SECTION B
Scale 1:50

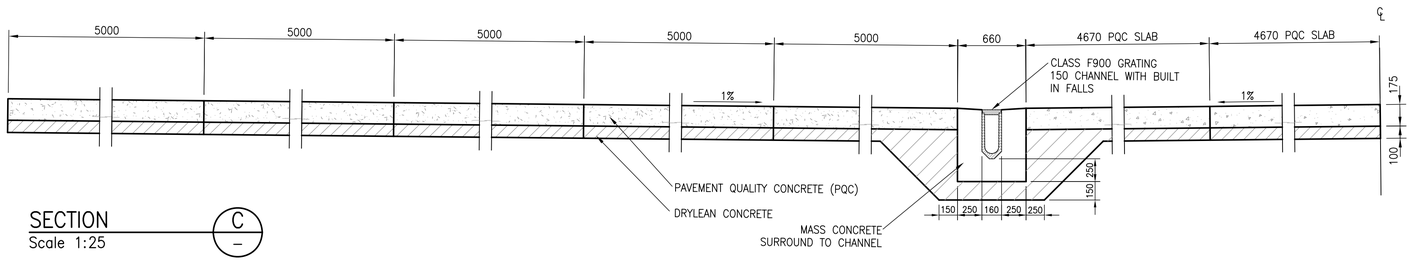

SECTION C
Scale 1:25

Rev.	Description	By	Date	Chk'd	Auth
B	TENDER ISSUE	KT	2.5.07	TJM	RDJ
A	MINOR REVISIONS	WMS	09.03.07	JAW	RDJ

Code	Purpose of issue	Rev	Date	Authorised
	Tender	B	2.5.07	RDJ
	Pricing and Review	A	05.03.07	RDJ

Client
DFID

Consultant
Atkins Limited ©
Consulting Engineers,
Woodcote Grove,
Ashley Road,
Epsom, Surrey, England,
KT18 5BW
ATKINS
www : http://www.atkinsglobal.com
Fax (01372) 740055
Tel. (01372) 726140

Project
St Helena Reference Design

Title
Fire Training Rig
General Arrangement
and Details

Scale at A1	Drawn	Checked	Authorised	Status
As Shown	HG Date 16.01.07	HG Date 06.01.07	RDJ Date 01.0207	T

Drawing Number
5048976 - CI - 01 - 1040

Rev
B

0 10 Millimetres 150

P:\GBEMF\Civil Infrastructure\Jobs\5048976 - ST HELENA REF DESIGN\09 Draw out\01 -Site\Home\Clout\5048976-CI-01-1040.dwg
May 02, 2007 - 11:20am