DO NOT SCALE

COMMERCIAL IN CONFIDENCE

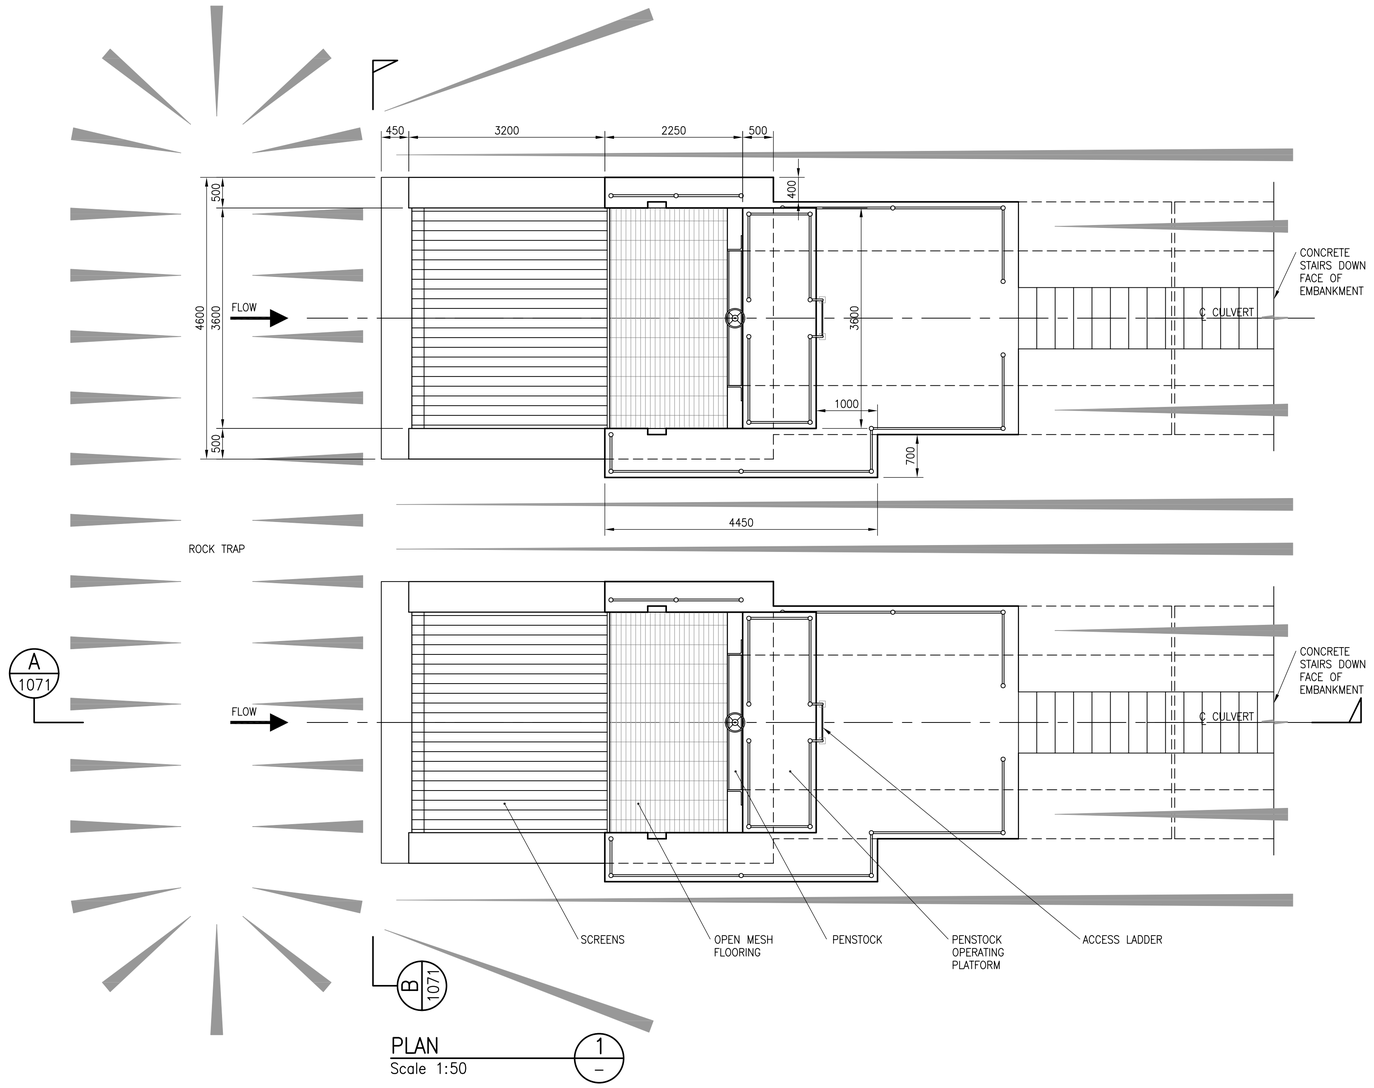

PLAN 1/–
Scale 1:50

1. DIMENSIONS ARE IN MILLIMETERS UNLESS OTHERWISE STATED.
2. REFERENCE DESIGN DRAWINGS TO BE READ IN CONJUNCTION WITH EMPLOYER'S REQUIREMENTS AND REFERERENCE DESIGN SPECIFICATIONS.
3. BACKGROUND SURVEY MAPPING BASED ON ORDANANCE SURVEY MAPPING SERIES G893 (D.O.S 260)SHEETS 3 & 6 AND TRITAN SURVEYS 2006.
4. CO-ORDINATES ARE TO ST HELENA LOCAL GRID.
5. LAND LEVELS ARE RELATIVE TO MEAN SEA LEVEL.
6. SPECIFIED PRODUCTS SHALL BE OR EQUAL APPROVED.
7. CONCRETE GRADES TO BS8500
   REINFORCED CONCRETE GRADE: RC40
   MASS CONCRETE GRADE: GEN3
   BLINDING CONCRETE GRADE: GEN1
8. HIGH YIELD REINFORCEMENT WITH YIELD STRENGTH OF 460N/mm².
9. REINFORCEMENT DENSITY OF 260kg/m³.
10. JOINTS IN CULVERT AT 15m CENTRES
11. STOPLOGS TO BE PROVIDED AND STORED IN AIRPORT BUILDING (AS APPROPRIATE)
12. ASSUMED BEARING CAPACITY OF 5000 kN/m² FOR ROCK IN RIVER BED.
13. FOR LAYOUT SEE DRAWINGS 5048976-CI-01-1010 to 1020

Rev.	Description	By	Date	Chk'd	Auth
B	Minor Revisions.	WMS	2.5.07	JAW	RDJ
A	Minor Revisions. Issued for Tender	WMS	09.03.07	JAW	RDJ

Code	Purpose of issue	Rev	Date	Authorised
	For Tender	A	09.03.07	RDJ
	Review & Pricing	-	26.1.07	RDJ

Client
DFID

Consultant
Atkins Limited ©
Consulting Engineers,
Woodcote Grove,
Ashley Road,
Epsom, Surrey, England,
KT18 5BW
ATKINS
www : http://www.atkinsglobal.com
Fax (01372) 740055
Tel. (01372) 726140

Project
St Helena Reference Design

Title
Airfield Drainage
Culvert Inlet Structure
Details
Sheet 1

Scale at A1	Drawn	Checked	Authorised	Status
As Shown	BnH	JW	RDJ	T
	Date 26.01.07	Date 26.01.07	Date 26.01.07	

Drawing Number
5048976 - CI - 01 - 1070

Rev
B

0 10 Millimetres 150

P:\GBEMF\Civil Infrastructure\Jobs\5048976 - ST HELENA REF DESIGN\09 Draw out\01 -Site\Home\Clout\5048976-CI-01-1070.dwg
May 02, 2007 - 12:16pm