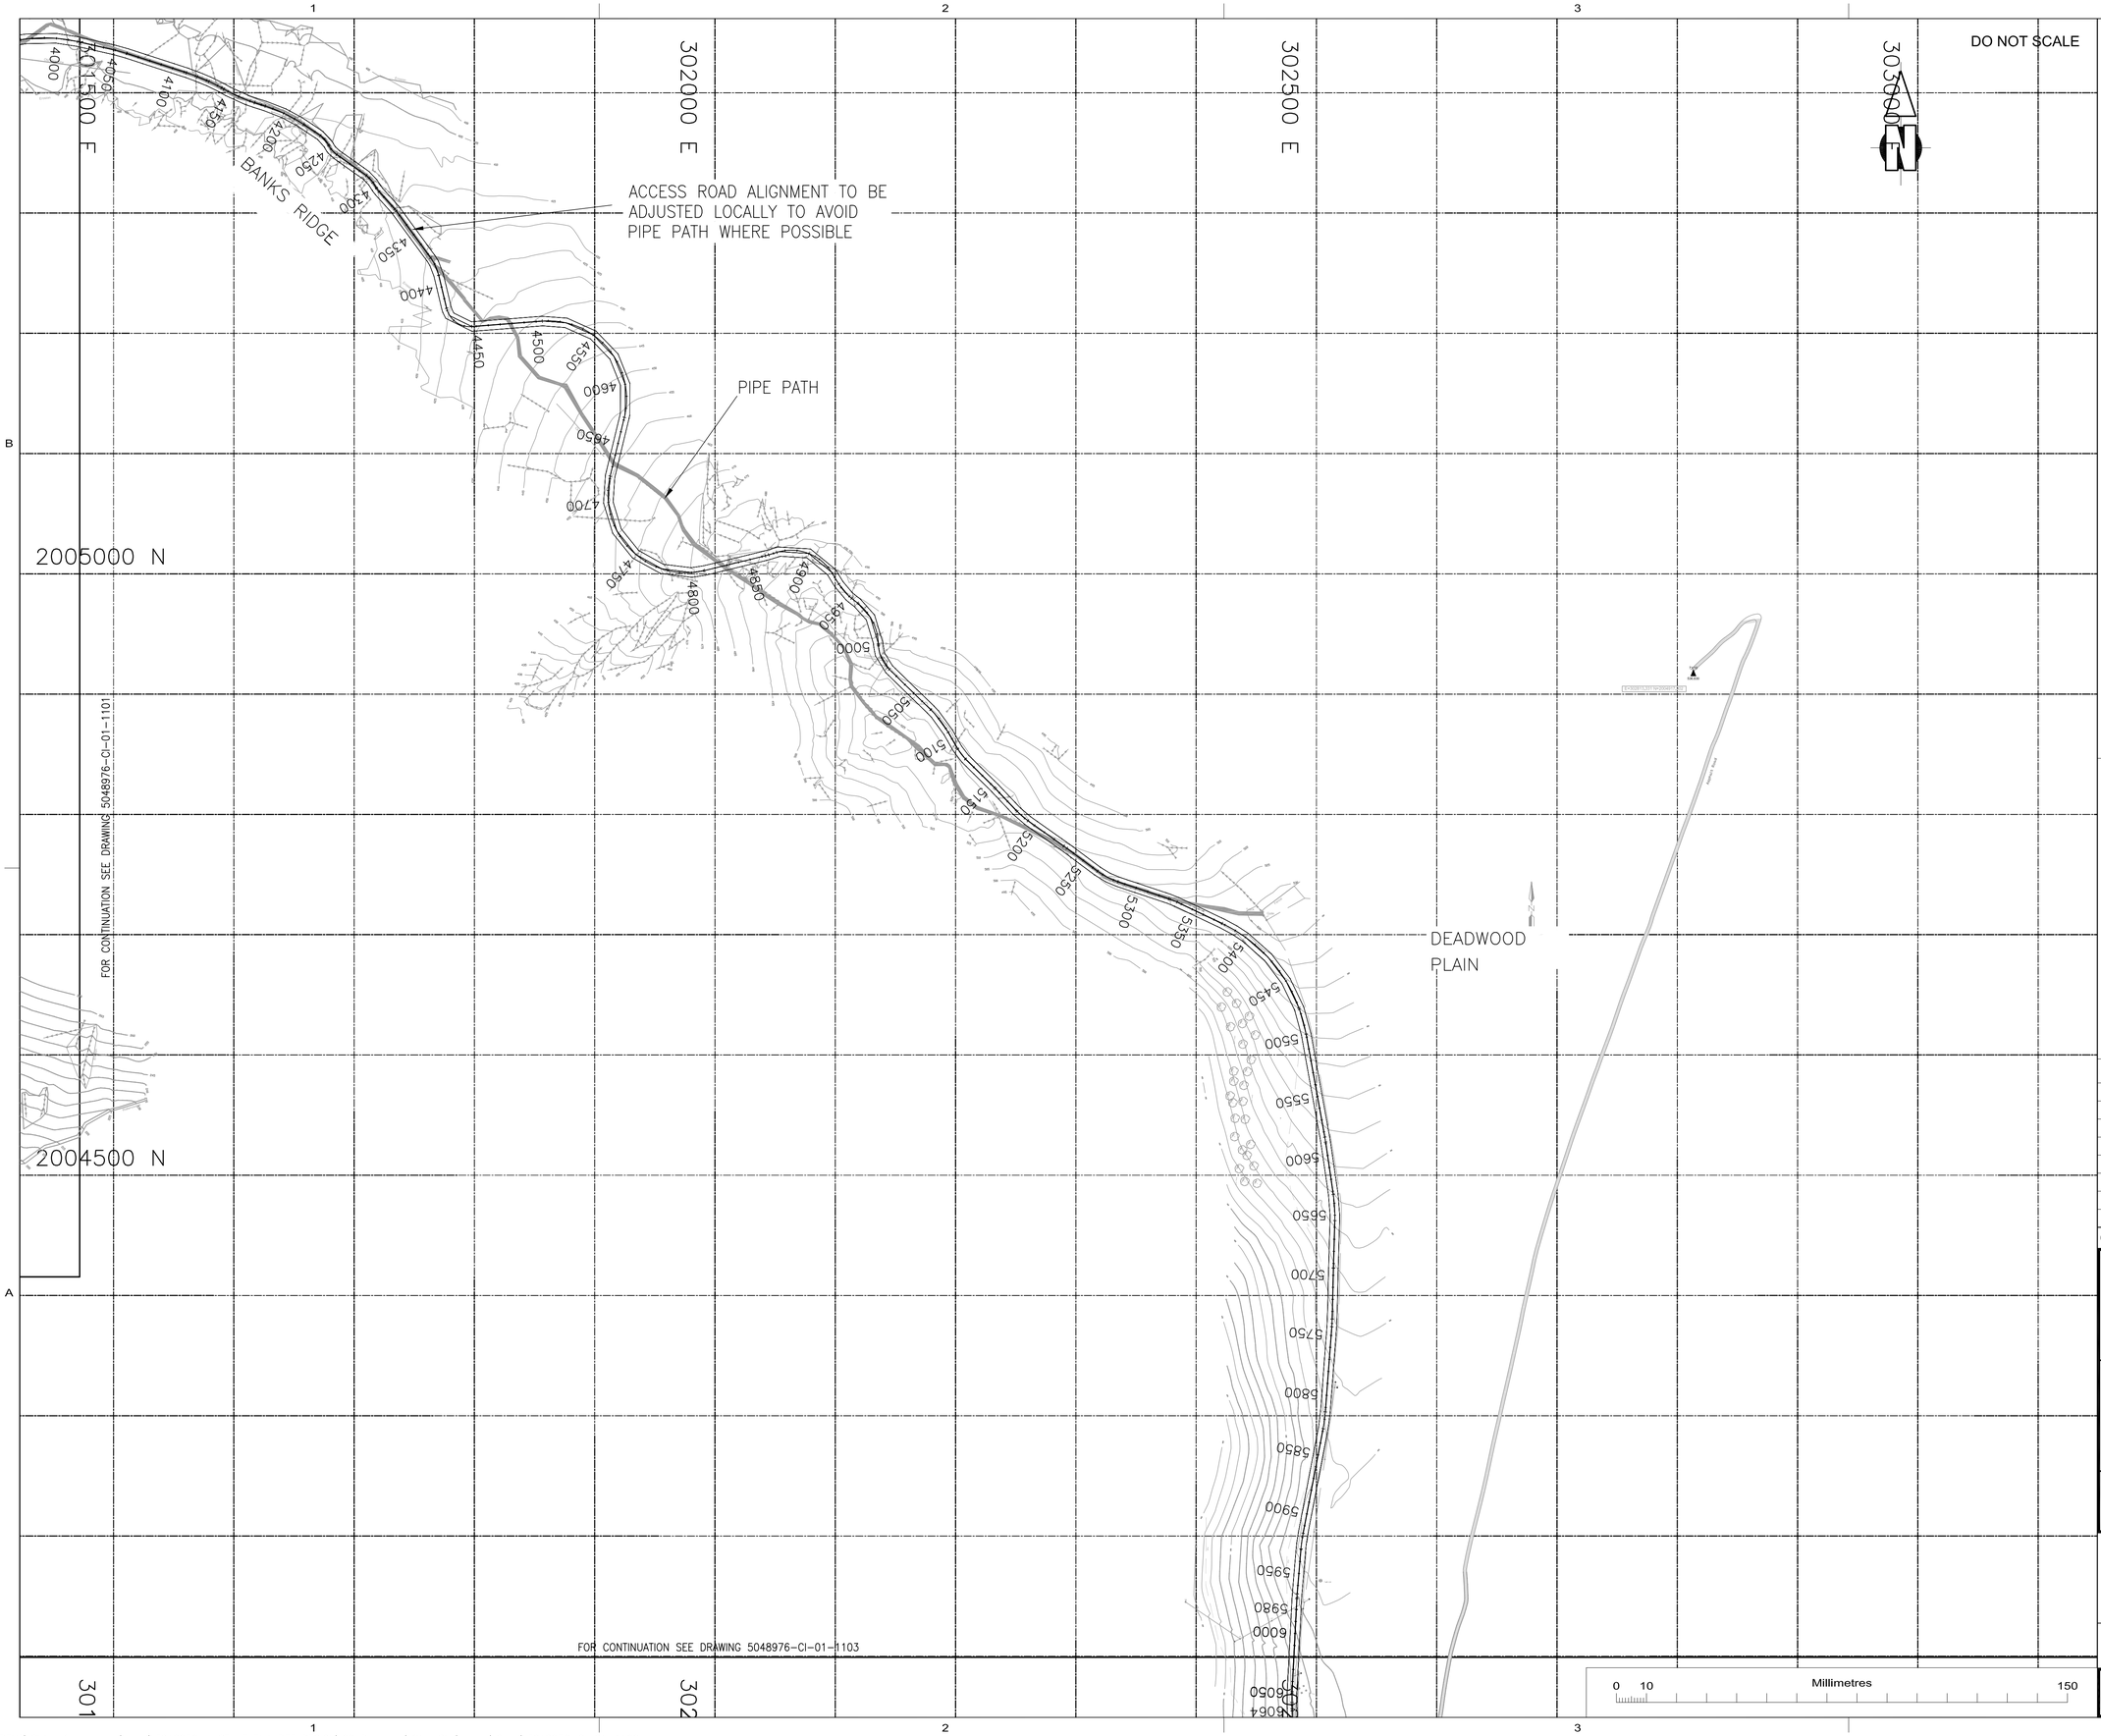


COMMERCIAL IN CONFIDENCE

NOTES:

1. DIMENSIONS ARE IN METRES UNLESS OTHERWISE STATED.
2. SURVEY MAPPING BASED ON ORDNANCE SURVEY MAPPING SERIES G893 (D.O.S. 260) SHEETS 3 AND 6, EDITION 2 O.S.D. 1990 AND TRITAN SURVEYS 2006.
3. CO-ORDINATES ARE TO ST HELENA LOCAL GRID.
4. ROUTE IS INDICATIVE, FINAL ALIGNMENT SUBJECT TO DETAILED DESIGN.
5. REFER TO ENVIRONMENTAL MANAGEMENT PLAN (EMP) FOR DETAILS OF ECOLOGICAL AND HERITAGE CONSTRAINTS.
6. REFER TO DRAWING Nos. CI-01-1150 TO 1153 FOR HAUL ROAD TERRAIN EVALUATION AND ROUTE CONSTRAINTS.
7. REFER TO DRAWING Nos. CI-01-1111 TO 1125 FOR ROAD ALIGNMENT PROFILES. VERTICAL ALIGNMENT IS INDICATIVE, FINAL ALIGNMENT SUBJECT TO DETAILED DESIGN.
8. REFERENCE DESIGN DRAWINGS TO BE READ IN CONJUNCTION WITH EMPLOYER'S REQUIREMENTS AND REFERENCE DESIGN SPECIFICATIONS.
9. SPECIFIED PRODUCTS SHALL BE OR EQUAL APPROVED.

DRAWING REFERENCES

| | |
|---|---|
| CI-01-1502 | DETAIL OF ROAD DRAINAGE OUTFALL DEADWOOD SECTION AND DETAIL |
| CI-01-1503 | BRIDGE TYPE 'A' AND BRIDGE TYPE 'B' DETAILS |
| CI-01-2060 | DETAILS SHEET 1 – ROAD |
| CI-01-2061 | DETAILS SHEET 2 – ROAD |
| CI-01-2062 | DETAILS SHEET 3 – ROAD |
| CI-01-2063 | DETAILS SHEET 4 – ROAD |

DOCUMENTS REFERENCES

5048976/5830 REFERENCE DESIGN SPECIFICATION FOR ACCESS ROAD

| Rev. | Description | By | Date | Chk'd | Auth |
|---|---|---|---|---|---|
| B | Minor Revisions | KT | 2.5.07 | TJM | RDJ |
| A | Amendments following DFID/FM/ Internal comments | WS | 26.2.07 | JWD | RDJ |

| Code | Purpose of issue | Rev | Date | Authorised |
|---|---|---|---|---|
| | Tender | B | 02.05.07 | RDJ |
| | Review & Pricing | A | 26.2.07 | RDJ |
| | Preliminary | - | 19.1.07 | RDJ |

Client

DFID

Consultant

**Atkins Limited** ©
Consulting Engineers,
Woodcote Grove,
Ashley Road,
Epsom, Surrey, England,
KT18 5BW
ATKINS
www : http://www.atkinsglobal.com
Fax (01372) 740055
Tel. (01372) 726140

Project

St Helena Reference Design

Title

Access Road
General Arrangement
Sheet 2

| Scale at A1 | Drawn | Checked | Authorised | Status |
|---|---|---|---|---|
| 1:2500 | DK Date 16.1.07 | JWD Date 18.1.07 | RDJ Date 19.1.07 | T |

| Drawing Number | Rev |
|---|---|
| 5048976 - CI - 01 - 1102 | B |

P:\GBEMF\Civil Infrastructure\Jobs\5048976 – ST HELENA REF DESIGN\09 Draw out\01 –Site\Home\Clout\5048976-CI-01-1102.dwg
May 02, 2007 – 12:31pm