DO NOT SCALE

COMMERCIAL IN CONFIDENCE

NOTE:

FOR GENERAL NOTES REFER TO DRAWING No. CI-01-1100

Chainage: 4000 to 4510
Vertical Exaggeration: 2.0

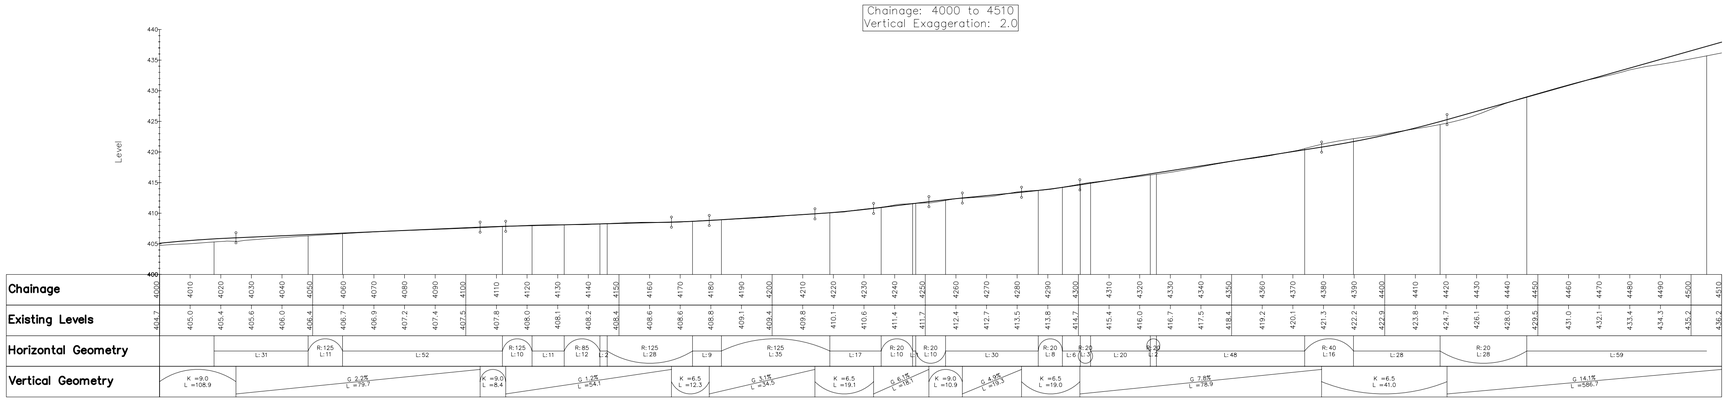

Chainage: 4500 to 5010
Vertical Exaggeration: 2.0

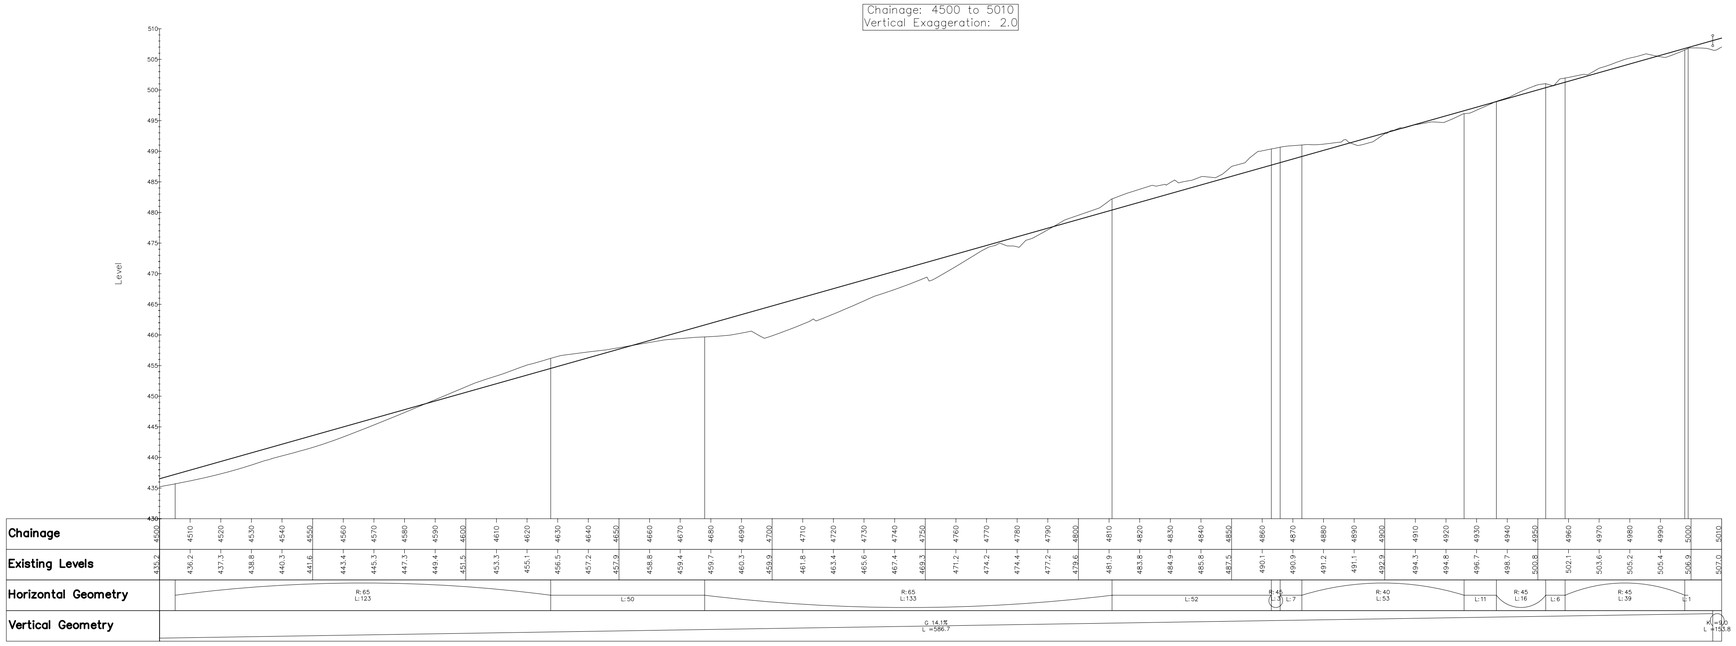

KEY:

I	Vertical Tangent Point
R =	Radius of Horizontal Alignment
L =	Length
G =	Gradient
K =	Rate of Grade Change (horizontal distance for 1% grade change)

Rev.	Description	By	Date	Chk'd	Auth
B	Tender Issue	KT	2.5.07	TJM	RDJ
A	Ammendments following DFID/FM/ Internal comments	DK	26.2.07	JWD	RDJ

Code	Purpose of issue	Rev	Date	Authorised
	Tender	B	02.05.07	RDJ
	Review & Pricing	A	26.2.07	RDJ
	Preliminary	-	22.1.07	RDJ

Client

DFID

Consultant

Atkins Limited ©
Consulting Engineers,
Woodcote Grove,
Ashley Road,
Epsom, Surrey, England,
KT18 5BW
ATKINS
www : http://www.atkinsglobal.com
Fax (01372) 740055
Tel. (01372) 726140

Project

St Helena Reference Design

Title

Access Road
Profiles
Sheet 5

Scale at A1	Drawn	Checked	Authorised	Status
Horiz 1:1000 Vert 1:500	DK Date 16.1.07	JWD Date 18.1.07	RDJ Date 22.1.07	T

Drawing Number: 5048976 - CI - 01 - 1115

Rev: B

0 10 Millimetres 150