DO NOT SCALE

COMMERCIAL IN CONFIDENCE

NOTE:

FOR GENERAL NOTES REFER TO DRAWING No. CI-01-1100

Chainage: 6000 to 6510
Vertical Exaggeration: 2.0

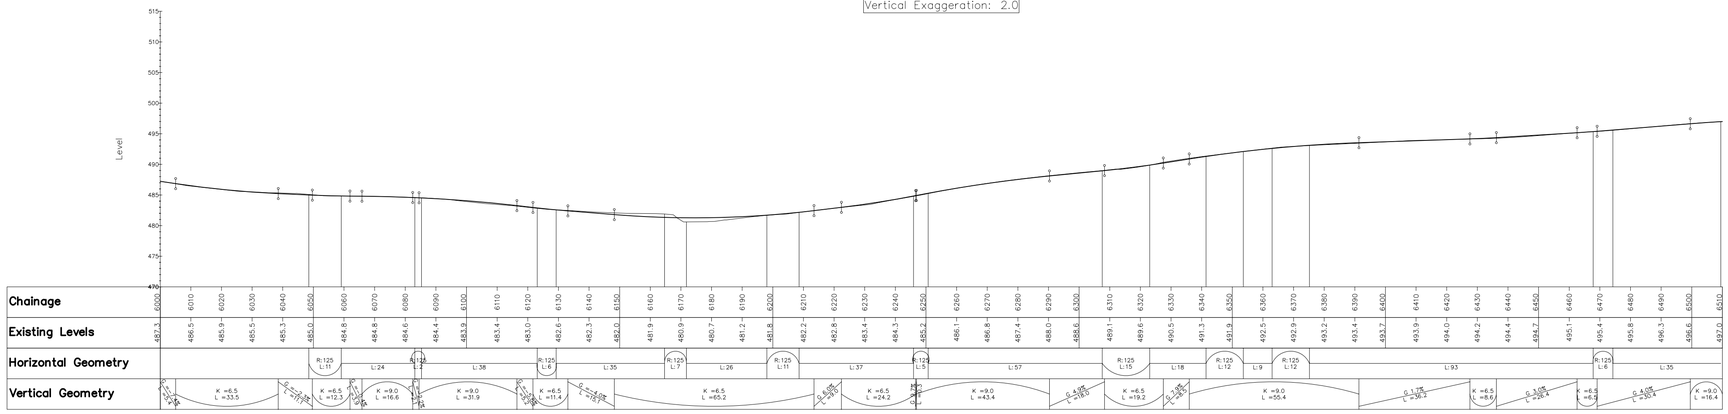

Chainage: 6500 to 7010
Vertical Exaggeration: 2.0

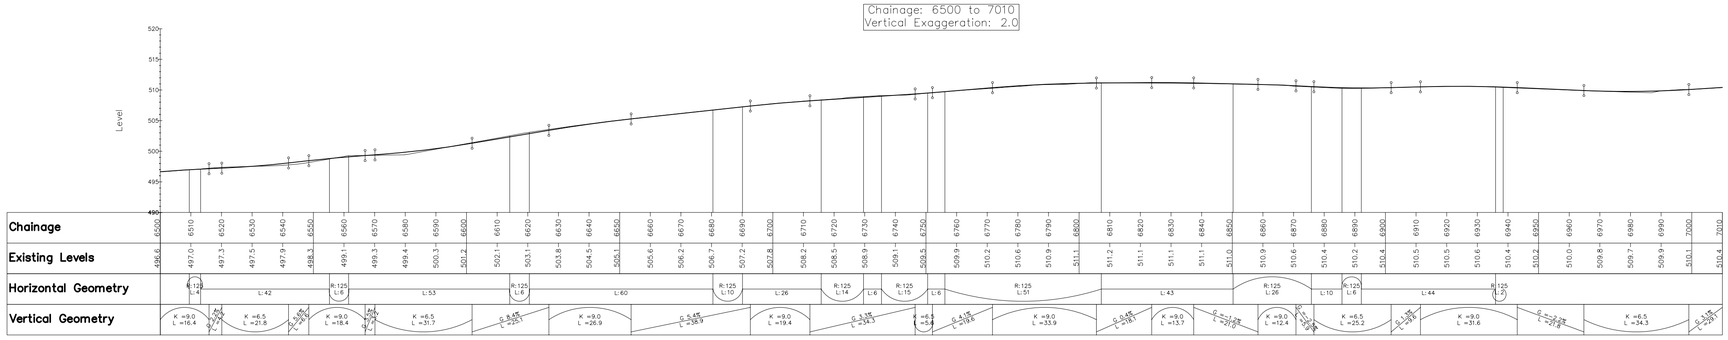

KEY:

	Vertical Tangent Point
R =	Radius of Horizontal Alignment
L =	Length
G =	Gradient
K =	Rate of Grade Change (horizontal distance for 1% grade change)

Rev.	Description	By	Date	Chk'd	Auth
B	Tender Issue	KT	2.5.07	TJM	RDJ
A	Ammendments following DFID/FM/ Internal comments	DK	26.2.07	JWD	RDJ

Code	Purpose of issue	Rev	Date	Authorised
	Tender	B	02.05.07	RDJ
	Review & Pricing	A	26.2.07	RDJ
	Preliminary	-	22.1.07	RDJ

Client

DFID

Consultant
Atkins Limited ©
Consulting Engineers,
Woodcote Grove,
Ashley Road,
Epsom, Surrey, England,
KT18 5BW
ATKINS
www : http://www.atkinsglobal.com
Fax (01372) 740055
Tel. (01372) 726140

Project

St Helena Reference Design

Title

Access Road
Profiles
Sheet 7

Scale at A1	Drawn	Checked	Authorised	Status
Horiz 1:1000 Vert 1:500	DK Date 16.1.07	JWD Date 18.1.07	RDJ Date 22.1.07	T

Drawing Number: 5048976 - CI - 01 - 1117

Rev: B

0 10 Millimetres 150

P:\GBEMF\Civil Infrastructure\Jobs\5048976 - ST HELENA REF DESIGN\09 Draw out\01 -Site\Home\Clout\5048976-CI-01-1117.dwg
May 02, 2007 - 2:46pm