DO NOT SCALE

COMMERCIAL IN CONFIDENCE

NOTE:

FOR GENERAL NOTES REFER TO DRAWING No. CI-01-1100

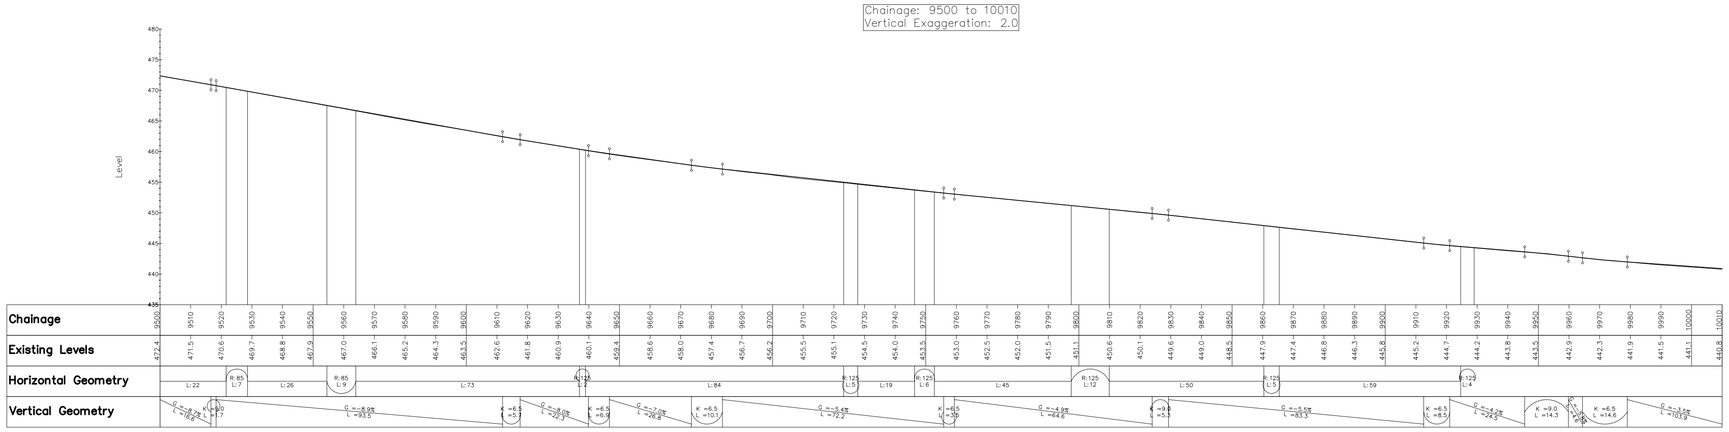


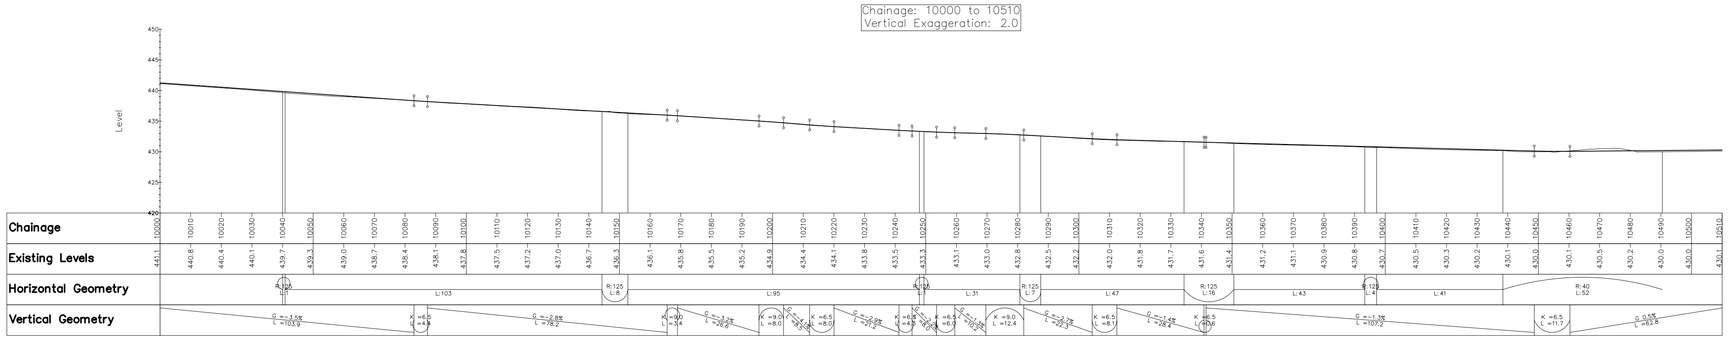


KEY:

- Vertical Tangent Point
- R = Radius of Horizontal Alignment
- L = Length
- G = Gradient
- K = Rate of Grade Change (horizontal distance for 1% grade change)

| Rev. | Description | By | Date | Chk'd | Auth |
|---|---|---|---|---|---|
| B | Tender Issue | KT | 2.5.07 | TJM | RDJ |
| A | Ammendments following DFID/FM/ Internal comments | DK | 26.2.07 | JWD | RDJ |

| Code | Purpose of issue | Rev | Date | Authorised |
|---|---|---|---|---|
| | Tender | B | 02.05.07 | RDJ |
| | Review & Pricing | A | 26.2.07 | RDJ |
| | Preliminary | - | 22.1.07 | RDJ |

Client

DFID

Consultant


**Atkins Limited** ©
Consulting Engineers,
Woodcote Grove,
Ashley Road,
Epsom, Surrey, England,
KT18 5BW

ATKINS
www : http://www.atkinsglobal.com
Fax (01372) 740055
Tel. (01372) 726140


Project

St Helena Reference Design

Title

Access Road
Profiles
Sheet 11

| Scale at A1 | Drawn | Checked | Authorised | Status |
|---|---|---|---|---|
| Horiz 1:1000 Vert 1:500 | DK | JWD | RDJ | T |
| | Date 16.1.07 | Date 18.1.07 | Date 22.1.07 | |

Drawing Number: 5048976 - CI - 01 - 1121

Rev: B

0 10 Millimetres 150

P:\GBEMF\Civil Infrastructure\Jobs\5048976 - ST HELENA REF DESIGN\09 Draw out\01 -Site\Home\Clout\5048976-CI-01-1121.dwg
May 02, 2007 - 3:02pm