DO NOT SCALE

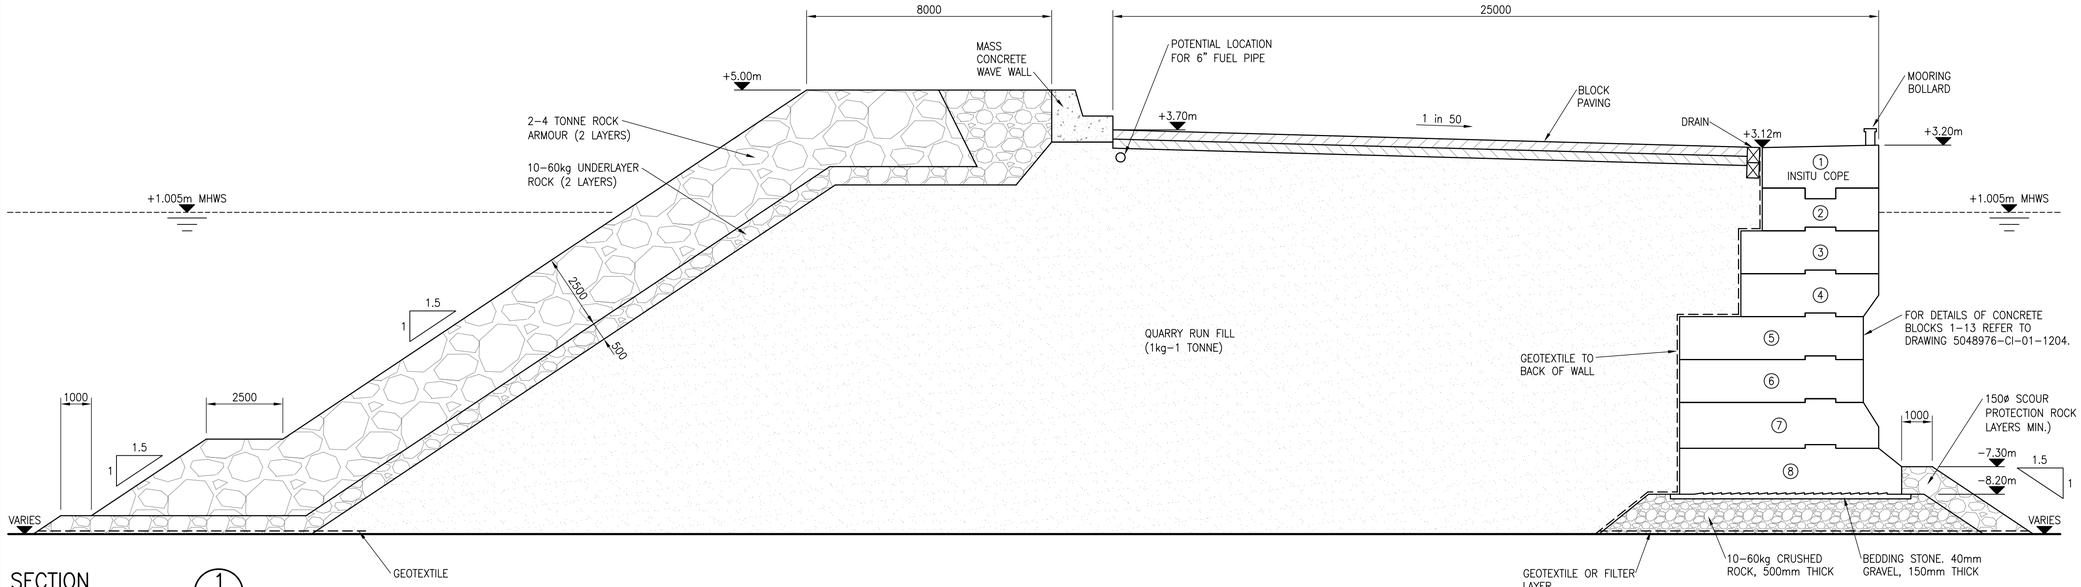

SECTION 1 / 1201
Scale 1:100

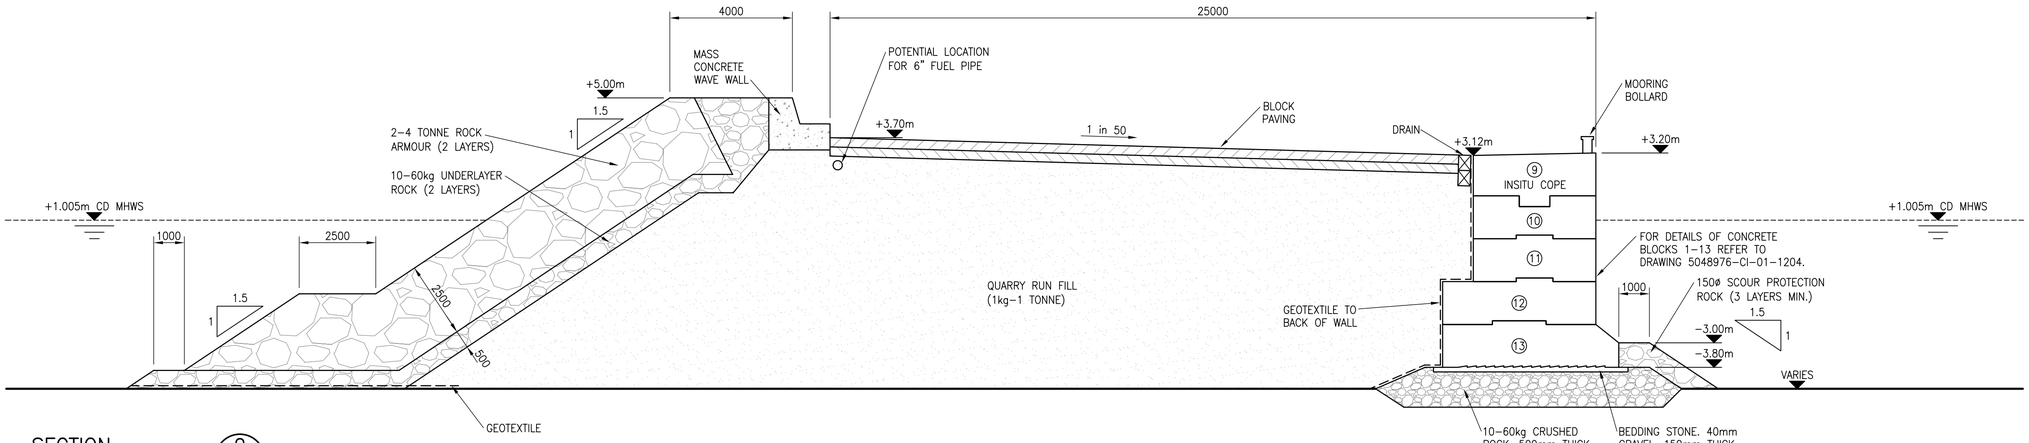

SECTION 2 / 1201
Scale 1:100

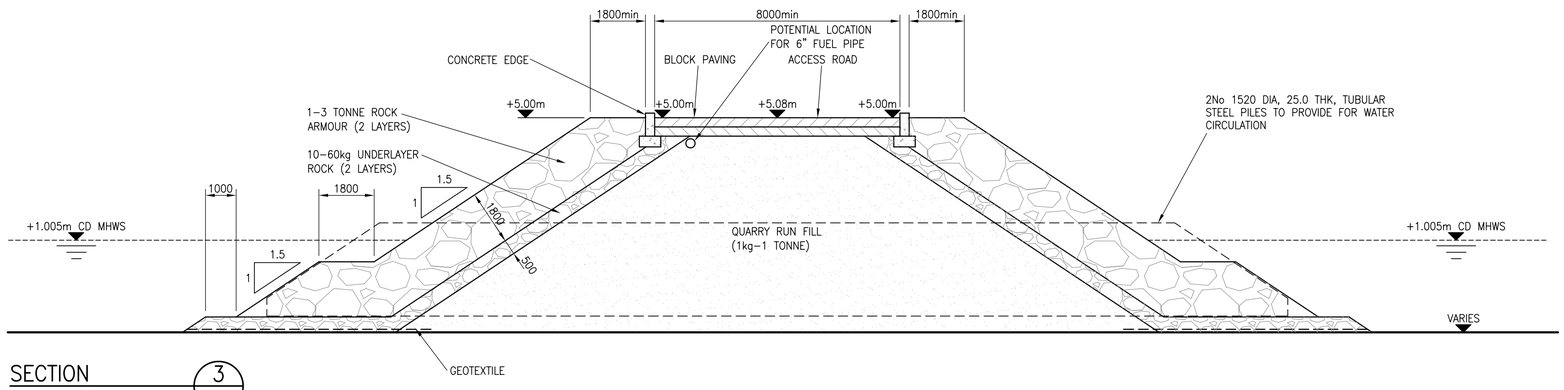

SECTION 3 / 1201
Scale 1:100

COMMERCIAL IN CONFIDENCE

NOTES

1. ALL DIMENSIONS ARE IN MILLIMETRES UNLESS STATED OTHERWISE.
2. REFERENCE DESIGN DRAWINGS TO BE READ IN CONJUNCTION WITH EMPLOYER'S REQUIREMENTS AND REFERENCE DESIGN SPECIFICATIONS.
3. BACKGROUND SURVEY MAPPING BASED ON TRITAN SURVEYS.
4. COORDINATES ARE TO ST HELENA LOCAL GRID.
5. BATHYMETRIC LEVELS ARE IN METRES TO CHART DATUM. THE CONTRACTOR SHALL ESTABLISH A LOCAL BENCH MARK TO CHART DATUM.

DRAWING REFERENCES

CI-01-1201	GENERAL ARRAGEMENT
CI-01-1202	LOCATION PLAN
CI-01-1203	SECTIONS
CI-01-1204	SECTIONS AND DETAILS
CI-01-1205	SERVICES ARRANGEMENT

DOCUMENT REFERENCES

5048976/5830 REFERENCE DESIGN SPECIFICATION FOR ACCESS ROAD

5048976/5831 REFERENCE DESIGN SPECIFICATION FOR RUPERT'S BAY WHARF

Rev.	Description	By	Date	Chk'd	Auth
B	TENDER ISSUE	KT	03.05.07	TJM	RDJ

Code	Purpose of issue	Rev	Date	Authorised
	Tender	B	03.05.07	RDJ
	Review and Pricing	A	16.2.07	RDJ
	Preliminary	-	04.04.07	RJ

Client
DFID

Consultant
Atkins Limited ©
Consulting Engineers,
Woodcote Grove,
Ashley Road,
Epsom, Surrey, England,
KT18 5BW
ATKINS
www : http://www.atkinsglobal.com
Fax (01372) 740055
Tel. (01372) 726140

Project
St Helena Reference Design

Title
Rupert's Bay Wharf
Sections & Details

Scale at A1	Drawn	Checked	Authorised	Status
1:50	BnH	IDR	RJ	T
	Date 26/01/07	Date 26/01/07	Date 26/01/07	

Drawing Number
5048976 - CI - 01 - 1203

Rev
B

0 10 Millimetres 150

P:\GBEMF\Civil Infrastructure\Jobs\5048976 - ST HELENA REF DESIGN\09 Draw out\01 -Site\Home\Clout\5048976-CI-01-1203.dwg
May 03, 2007 - 3:08pm