DO NOT SCALE

COMMERCIAL IN CONFIDENCE

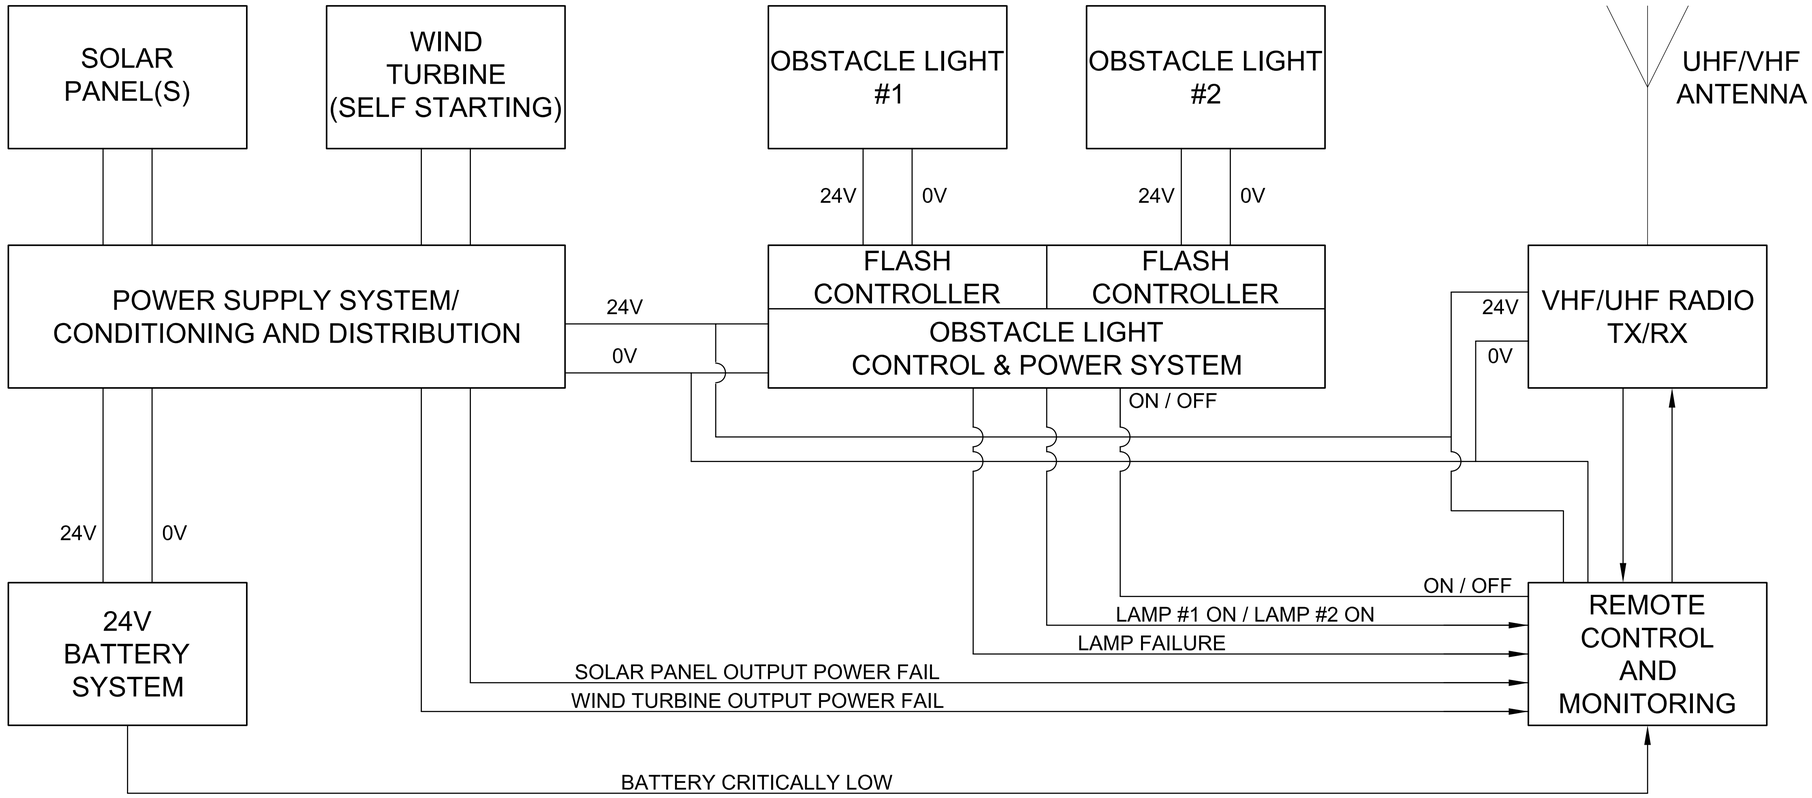

TYPE A - REMOTE OBSTACLE LIGHT
FUNCTIONAL SCHEMATIC

Rev.	Description	By	Date	Chk'd	Auth
	Tender	-	10.5.07		RDJ

Code	Purpose of issue	Rev	Date	Authorised

Client: DFID

Consultant
Atkins Limited ©
Consulting Engineers,
Woodcote Grove,
Ashley Road,
Epsom, Surrey, England,
KT18 5BW
ATKINS
www : http://www.atkinsglobal.com
Fax (01372) 740055
Tel. (01372) 726140

Project: St Helena Reference Design

Title: Airfield Details
Sheet 6

Scale at A1	Drawn	Checked	Authorised	Status
As Shown	BnH 9.5.07	RDJ 10.5.07	RDJ 10.5.07	T

Drawing Number: 5048976 - CI - 01 - 2025

Rev: -

0 10 Millimetres 150

P:\GBEMF\Civil Infrastructure\Jobs\5048976 – ST HELENA REF DESIGN\09 Draw out\01 –Site\Home\Clout\5048976–CI–01–2025.dwg
May 11, 2007 – 4:06pm