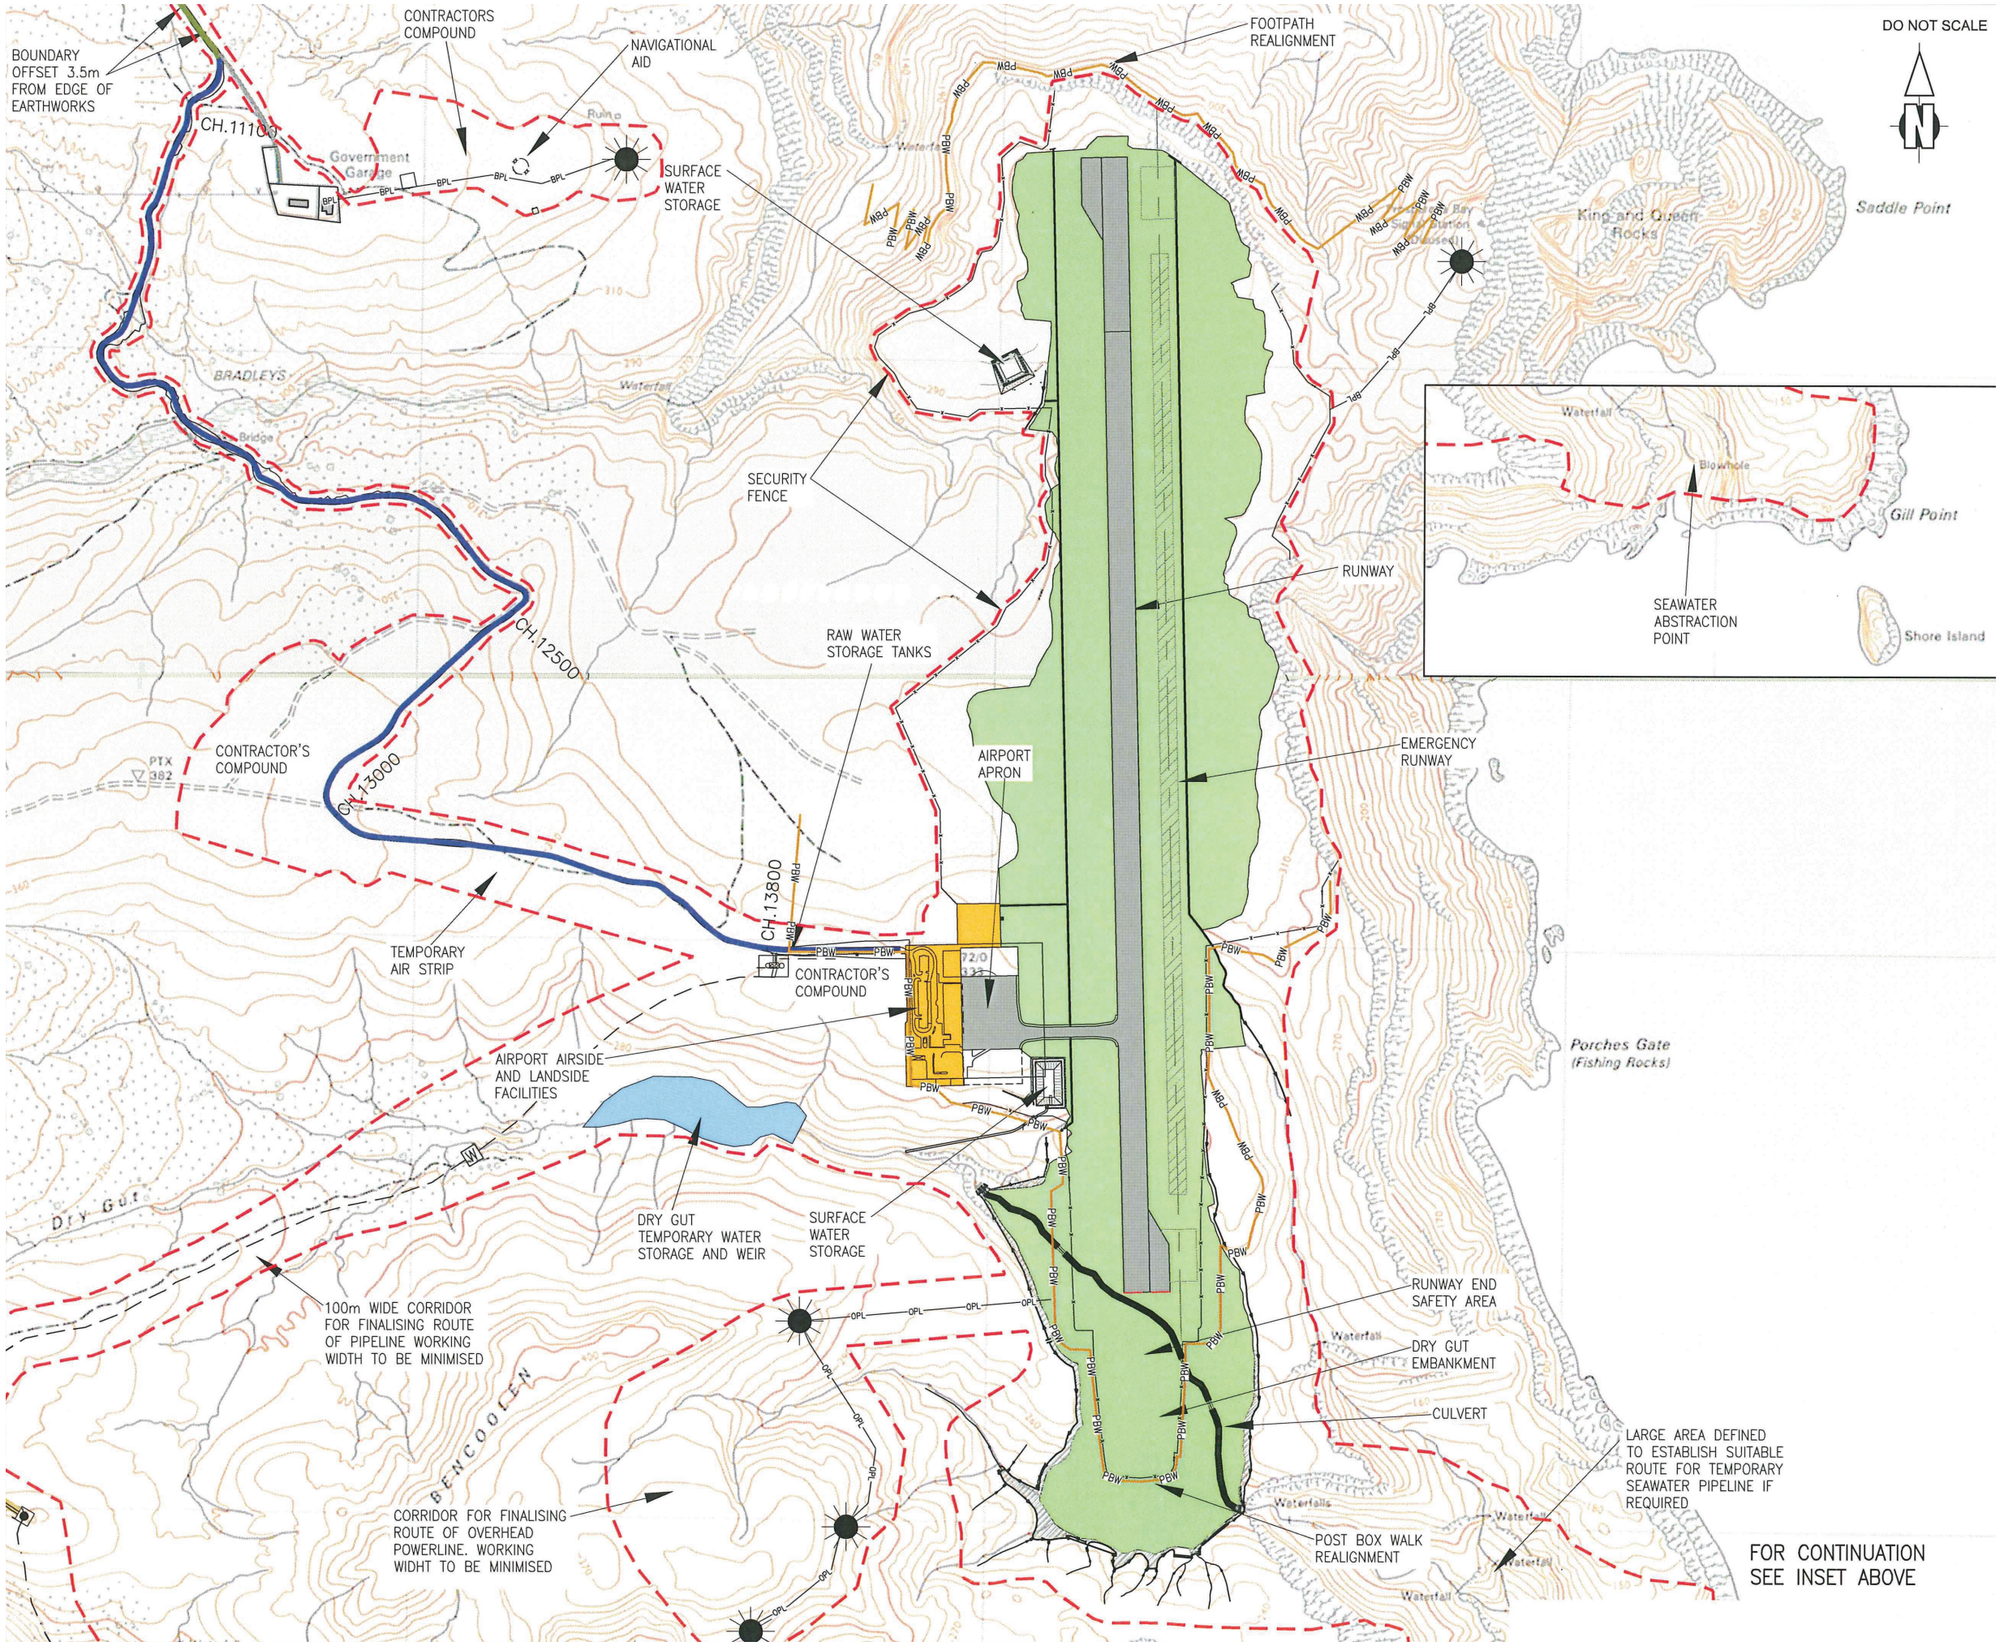

KEY:–

- REMOTE OBSTACLE LIGHTING
- AIRPORT DEVELOPMENT AREA BOUNDARY (ADAB), SEE NOTES
- NEW HAUL ROAD/PERMANENT ACCESS ROAD
- UPGRADE EXISTING HAUL ROAD/PERMANENT ACCESS ROAD
- ACCESS TRACK
- AIRPORT FACILITIES
- RUNWAY AND APRON
- GRADED AREA (EXTENT OF EARTHWORKS)
- CH.XXXX ROAD CHAINAGE
- OPL OVERHEAD POWER LINES
- BPL BURRIED POWER LINES
- PBW POST BOX WALKS REALIGNED ROUTE

Note: ADAB includes a 3m wide corridor centred on overhead power lines and buried cables for remote obstacle lights and realigned post box walks.

ADAB includes a 10m x 10m area centred on remote obstacle light and power source.

ATKINS

CLIENT

DFID / SHG

PROJECT

St Helena Airport and Supporting Infrastructure Planning Application

TITLE

Figure 2.2
Overview of Airport

SCALE	DATE	DRAWN
N.T.S.	16.11.07	SDH